


REVISIONS:
REV: DATE: BY: RVW:
A 03/10/2024 Boundary line added
B 29/11/2024 Rear extension removed

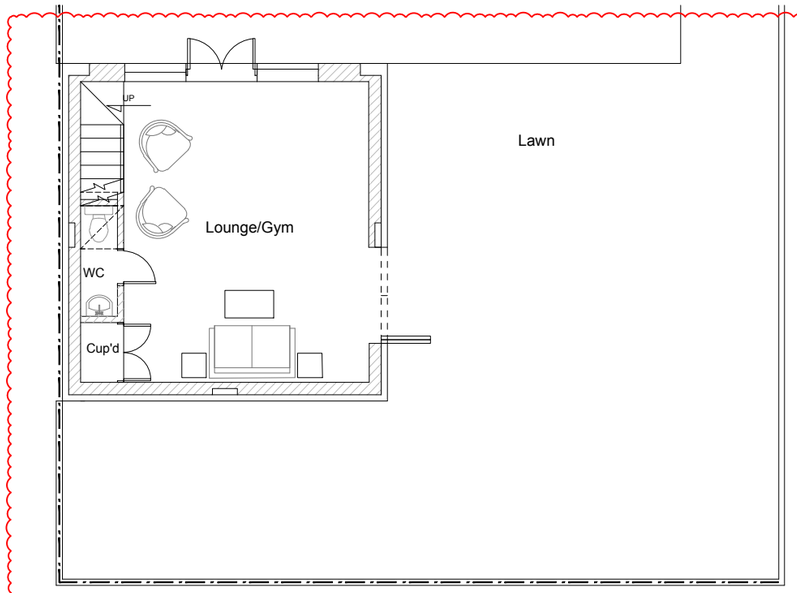

Ground Floor Garage Plan
as proposed

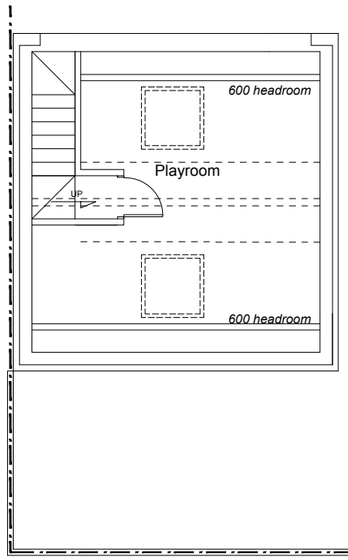

First Floor Garage Plan
as proposed

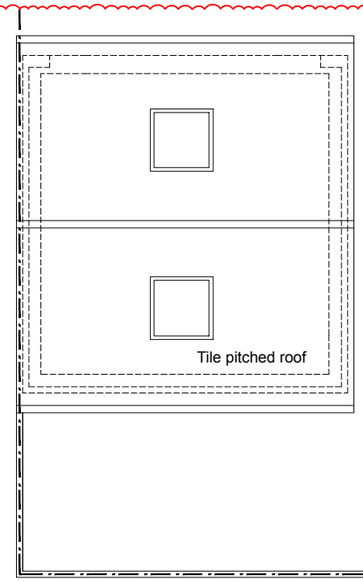

Roof Garage Plan
as proposed

N

Scale 1:100
0 1 5m 10m

Wang Dao Architecture
Mocatta House
Trafalgar Square
Brighton, BN1 4DU
United Kingdom
T +44 (0)1273 443845
E info@wangdaoarch.com
W www.wangdaoarch.com

CLIENT
Mrs Chen

This drawing is for Planning Permission purpose only.
All dimensions to be confirmed on site.

© This drawing is the sole copyright of
Wang Dao Architecture Ltd.

Any discrepancies between this drawing & other information shall be reported to the Architect.
MODIFICATIONS to be made solely on ORIGINAL MAGNETIC MEDIA.

PROJECT
1 Silver Birch Drive
Worthing
BN13 3PP

TITLE
Garage conversion and extension
Plans as proposed

STATUS
Planning

DATE
September 2024

SCALE @ A3
1:100

DRAWN BY
Edward

REVIEWED BY

DRAWING NUMBER
2416 PL 13B

CTB file:
XREF'S:
LTscale: