REVISIONS:

REV:	DATE:	BY: RVW:
A	03/10/2024 Boundary line added	
B	29/11/2024 Rear extension removed	




Front Garage Elevation (South)
as proposed




Rear Garage Elevation (North)
as proposed



Side Garage Elevation (West)
as proposed

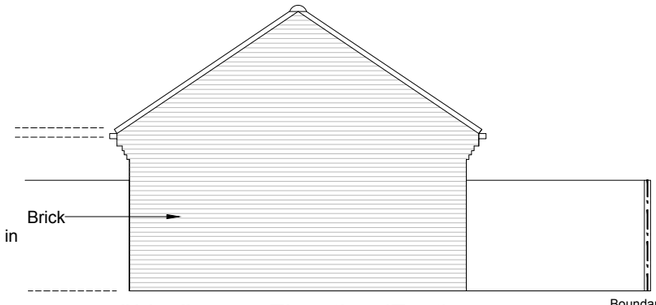

Side Garage Elevation (East)
as proposed

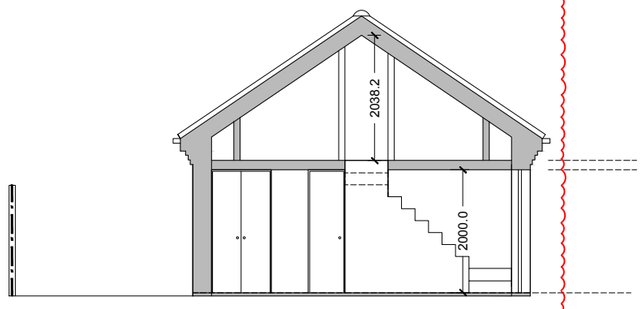

Section
as proposed

Scale 1:100

0 1 5m 10m

Wang Dao Architecture

Mocatta House
Trafalgar Square
Brighton, BN1 4DU
United Kingdom

T +44 (0)1273 443845
E info@wangdaoarch.com
W www.wangdaoarch.com

CLIENT
Mrs Chen

This drawing is for Planning Permission purpose only.
All dimensions to be confirmed on site.

© This drawing is the sole copyright of Wang Dao Architecture Ltd.

Any discrepancies between this drawing & other information shall be reported to the Architect.
MODIFICATIONS to be made solely on ORIGINAL MAGNETIC MEDIA.

PROJECT
1 Silver Birch Drive
Worthing
BN13 3PP

TITLE
Garage conversion and extension
Elevations as proposed

STATUS
Planning

DATE
September 2024

SCALE @ A3
1:100

DRAWN BY
Edward

REVIEWED BY

DRAWING NUMBER
2416 PL 15B

CTB file:
XREF'S:
LTscale: