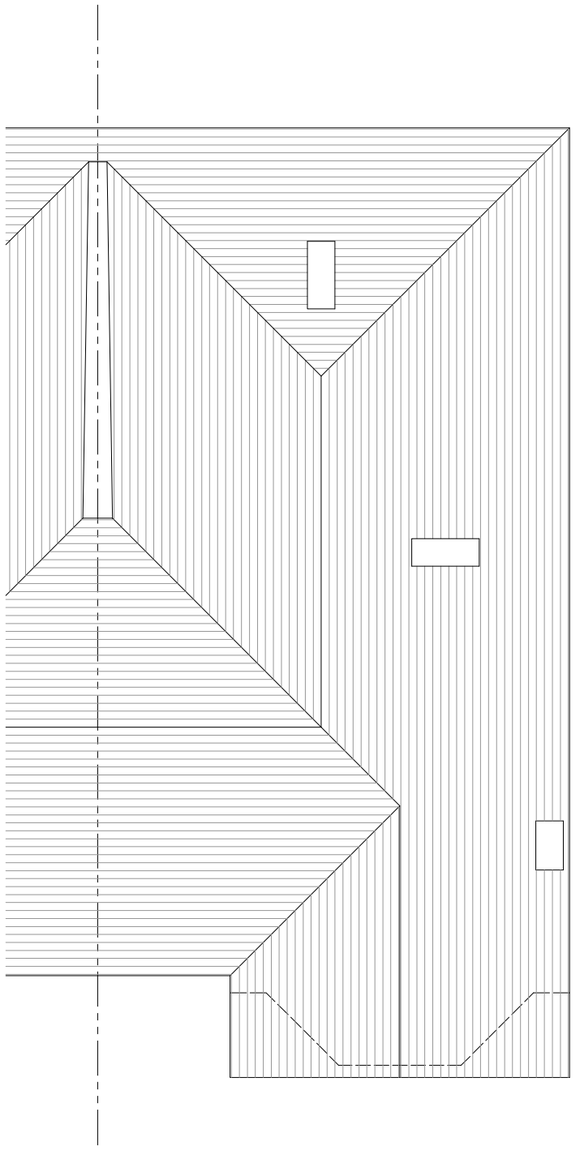

Roof Plan @ *1:100*

Pre Existing

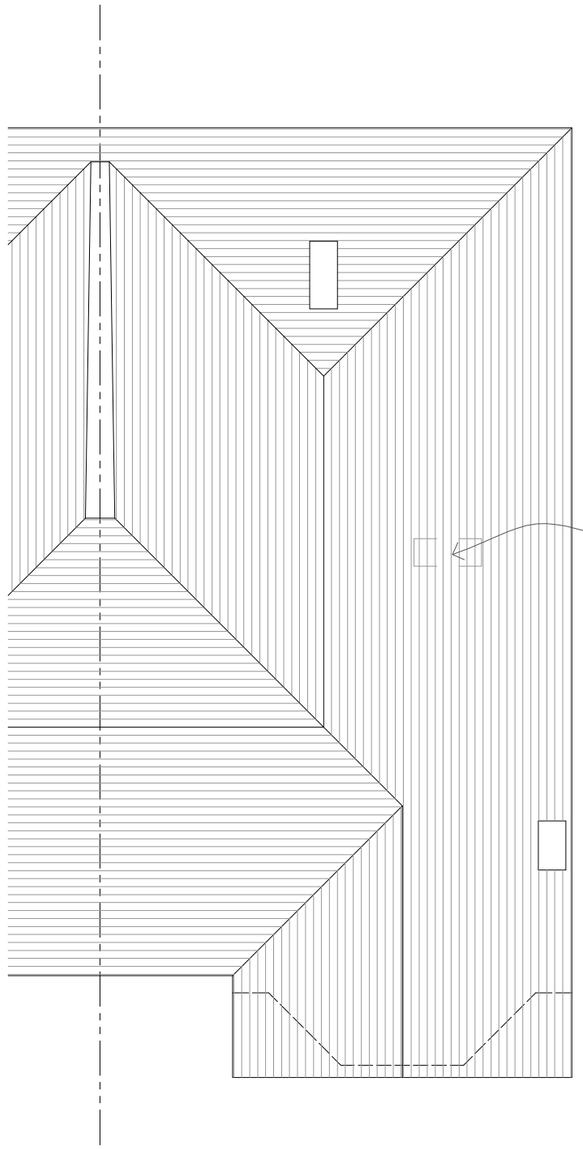

Roof Plan @ *1:100*

As Existing

0 1 2 3 5m 10m

Scale 1:100

N

Rev	Description	Date

Job Reference:
Chimney Stack Removed
16 Shakespeare Road,
Worthing,
BN11 4AR

Client:
Wendy Griffiths

Drawing Title:
Roof Plans

Scale: 1:1250/500 @ A3 | Dwg No: TGAT222/01 | Drawn: | Date: 20.11.24

TG/AT

Architectural Services

All dimensions to be checked on site.

This drawing should be approved by Local Authority Planning/Building Control or other appropriate checking authority prior to commencement of work.

This drawing should not be reproduced without the prior consent of the author