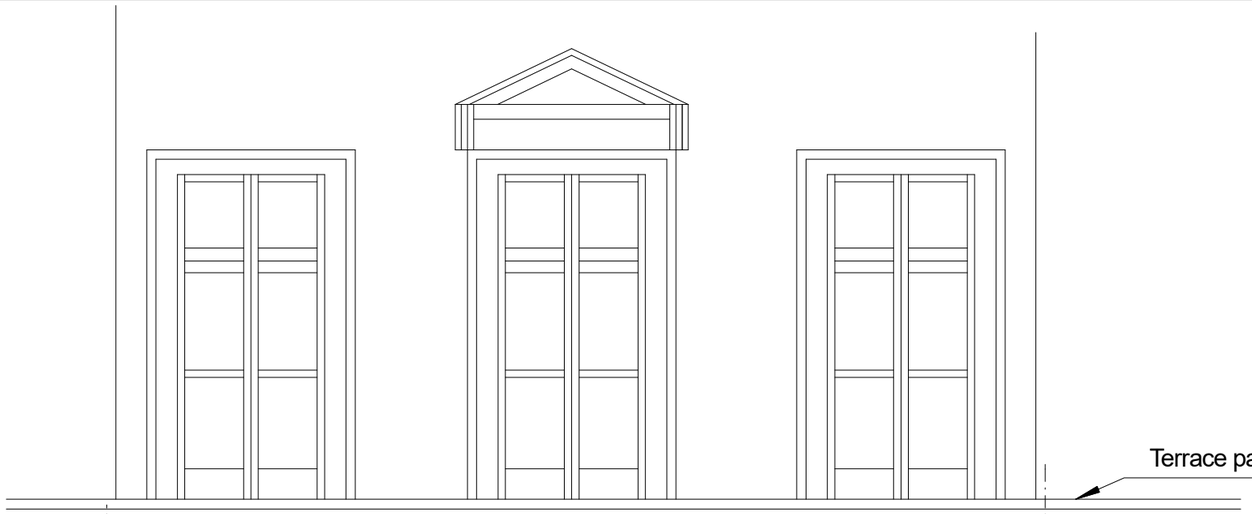
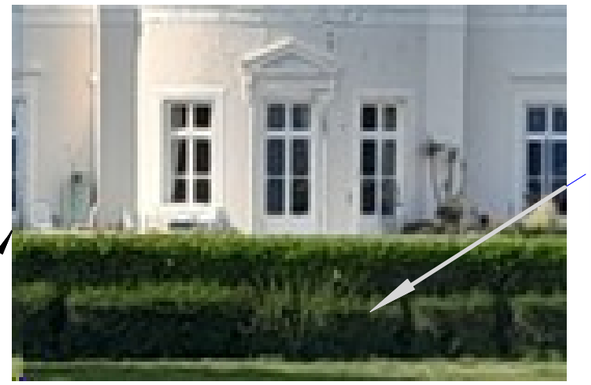
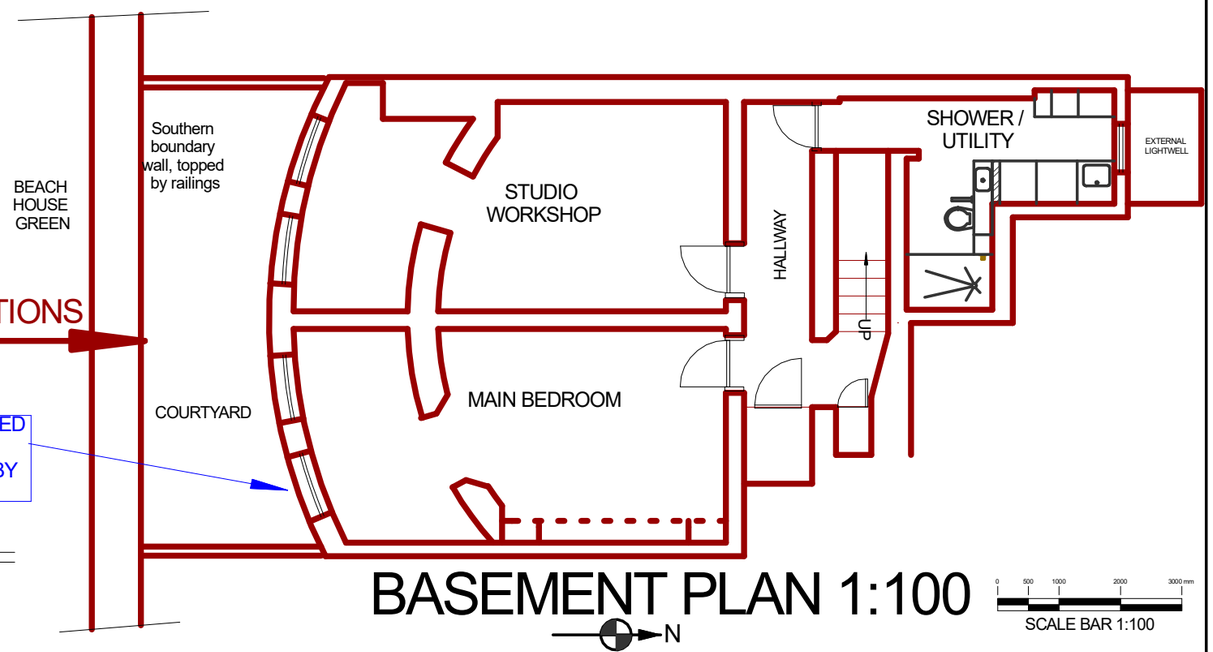


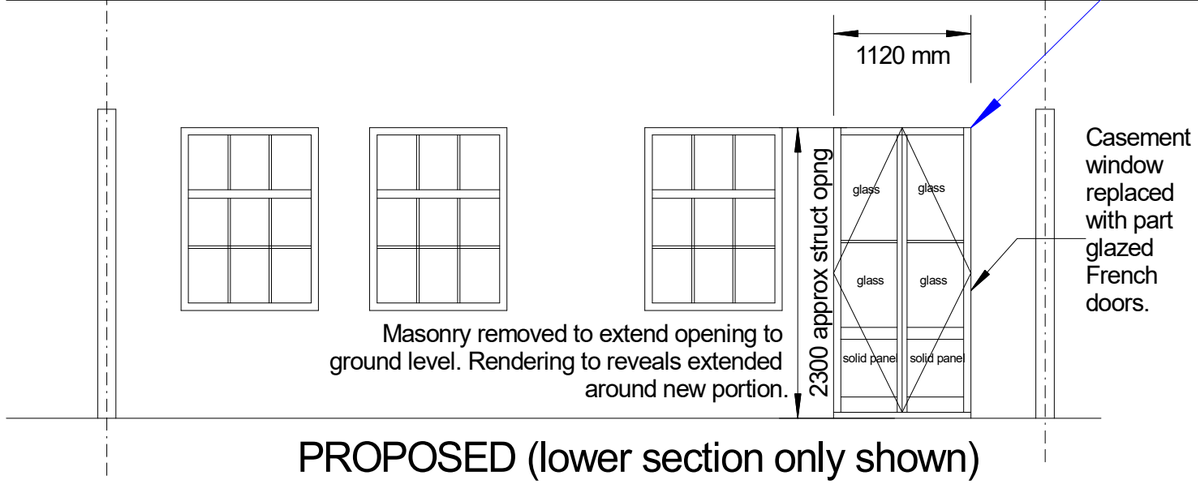

EXISTING SOUTHERN ELEVATION (PARTIAL)




BASEMENT PLAN 1:100

SCALE BAR 1:100




PROPOSED (lower section only shown)

REPLACEMENT FRENCH DOORS
Softwood construction 45mm thick, all timber sections and mouldings to match existing french doors at terrace level above. Bead glazed in 4mm CSG

# COURTYARD FACADE ELEVATIONS 1:50

SCALE BAR 1:50

Printed 16/12/2025 14:54
Scales correct at A3 size

'AYRTON' Beach House, Worthing, BN11 2EJ
Refurbishment
Colin Irvine - irvinesisk@btopenworld.com

| | | |
|---|---|---|
| DWG No: CA1 | rev C | COURTYARD ACCESS |
| Scale: 1:50 & 1:100 | | |
| Dec 2025 | | |