
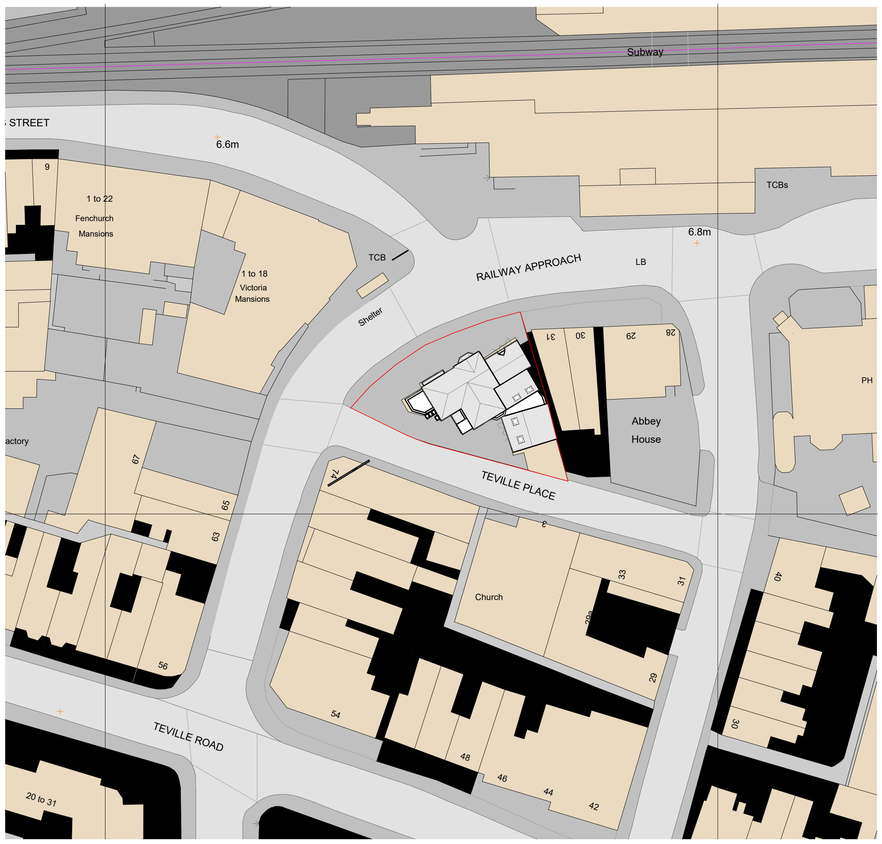


Proposed Site Plan

1 : 500

0m 10m 20m 30m 40m 50m

VISUAL SCALE 1:500 @ A1

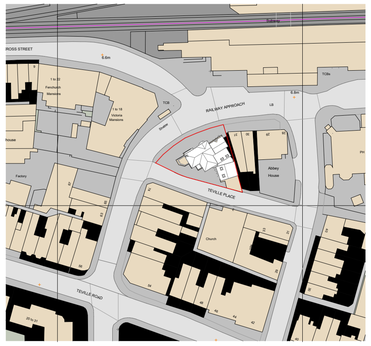

Proposed Location Plan

1 : 1250

0m 25m 50m 75m 100m 125m

VISUAL SCALE 1:1250 @ A1

Notes:

1. THE COPYRIGHT OF THIS DRAWING IS VESTED IN ARCHEVOLVE AND IT MAY NOT BE REPRODUCED IN WHOLE OR PART OR USED FOR THE MANUFACTURE OF ANY ARTICLE WITHOUT THE EXPRESS PERMISSION OF THE COPYRIGHT HOLDERS.

2. WORK TO FIGURED DIMENSIONS ONLY.

3. THIS DRAWING IS TO BE READ IN CONJUNCTION WITH ALL RELEVANT ARCHITECT'S, SERVICE ENGINEER'S AND ARCHEVOLVE AND SPECIFICATIONS.

N

W E

Revision Number	Revision Description	Issued by	Revision Date

DATE: 21/10/23

STATUS: PRELIMNARY ISSUE

SHEET SIZE: A1

SCALE: As indicated

DRAWN: AP

CHECKED: AP

CLIENT: Mr A Dichello

SITE ADDRESS: 34 Railway Approach

REVISION:

DRAWING: Discharge of Conditions & New Windows

DRAWING NO: ACR/014/23/07

TITLE: Proposed Site & Location Plan

PROJECT NO: RailwayApprocah

ARCHEVOLVE
// design @archevolve.co.uk
// www. archevolve.co.uk
// 07830 325566
CIAT CHARTERED PRACTICE