
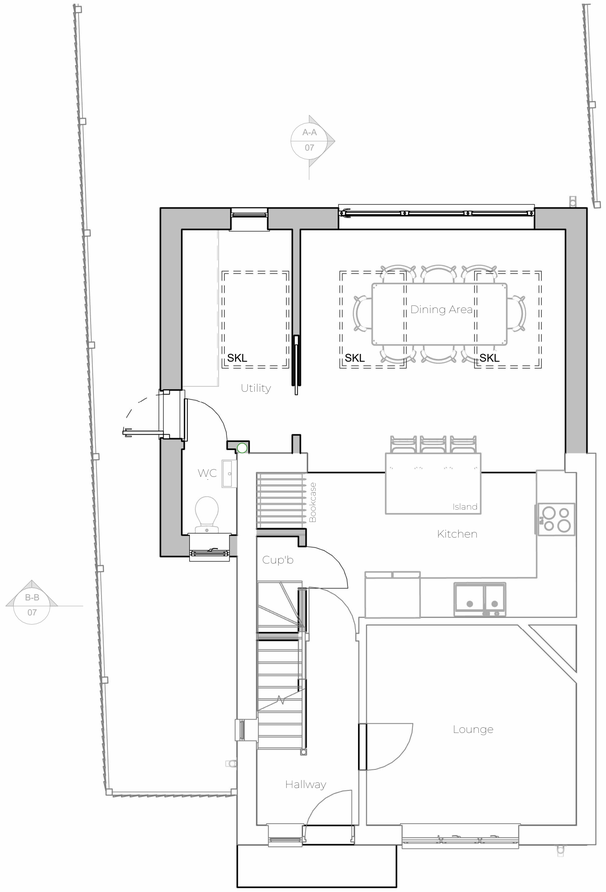



Proposed Ground Floor Plan

1 : 50

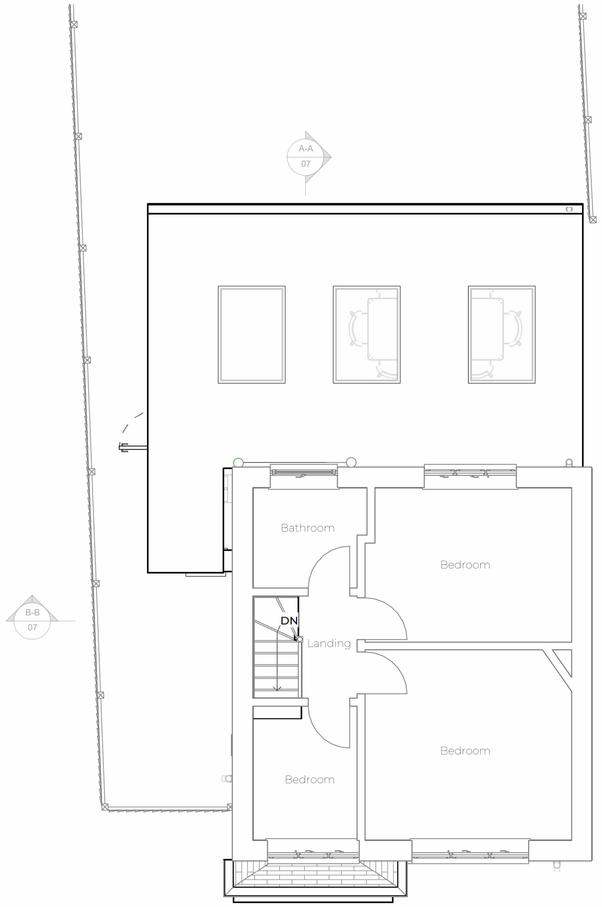

Proposed First Floor Plan

1 : 50

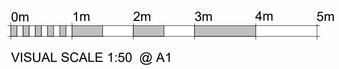

VISUAL SCALE 1:50 @ A1

Notes:

1. THE COPYRIGHT OF THIS DRAWING IS VESTED IN ARCHEVOLVE AND IT MAY NOT BE REPRODUCED IN WHOLE OR PART OR USED FOR THE MANUFACTURE OF ANY ARTICLE WITHOUT THE EXPRESS PERMISSION OF THE COPYRIGHT HOLDERS.

2. WORK TO FIGURED DIMENSIONS ONLY.

3. THIS DRAWING IS TO BE READ IN CONJUNCTION WITH ALL RELEVANT ARCHITECT'S, SERVICE ENGINEER'S AND ARCHEVOLVE AND SPECIFICATIONS.

BRev_	Amended Boundary	AP	28/01/25
ARev_	Amended Plan	AP	10/11/24

Revision Number	Revision Description	Issued by	Revision Date

DATE: 08/10/24

STATUS: PLANNING ISSUE

SHEET SIZE: A1

SCALE: 1 : 50

DRAWN: AP

CHECKED:

CLIENT:

Mr & Mrs Gilbert

SITE ADDRESS:

60 Northbrook Road,
Worthing,
West Sussex,
BN14 8PT

REVISION: BRev_

DRAWING NO: ARC/070/24/05

PROJECT NO: NORTHRD

DRAWING: Single Storey Rear Extension

TITLE: Proposed Floor Plans

ARCHEVOLVE
// design @archevolve.co.uk
// www. archevolve.co.uk
// 07830 325566
CIAT CHARTERED PRACTICE