


Proposed West Front Elevation

1 : 50



Proposed North Side Elevation

1 : 50

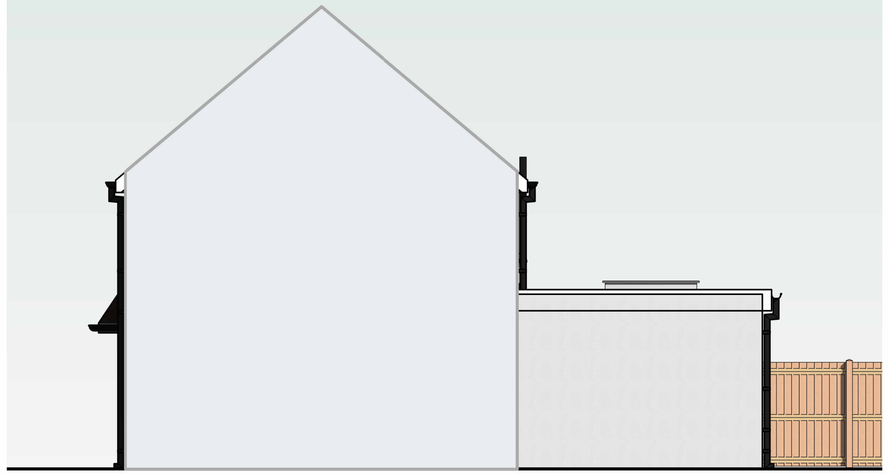

Proposed South Side Elevation

1 : 50



Proposed East Rear Elevation

1 : 50

0m 1m 2m 3m 4m 5m


VISUAL SCALE 1:50 @ A1

Notes:

1. THE COPYRIGHT OF THIS DRAWING IS VESTED IN ARCHEVOLVE AND IT MAY NOT BE REPRODUCED IN WHOLE OR PART OR USED FOR THE MANUFACTURE OF ANY ARTICLE WITHOUT THE EXPRESS PERMISSION OF THE COPYRIGHT HOLDERS.

2. WORK TO FIGURED DIMENSIONS ONLY.

3. THIS DRAWING IS TO BE READ IN CONJUNCTION WITH ALL RELEVANT ARCHITECT'S, SERVICE ENGINEER'S AND ARCHEVOLVE AND SPECIFICATIONS.

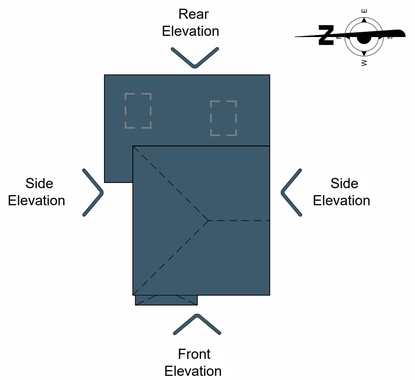

Revision Number	Revision Description	Issued by	Revision Date
ARev_	Amended Boundary	AP	28/01/25

DATE: 08/10/24

STATUS: PLANNING ISSUE

SHEET SIZE: A1

SCALE: 1 : 50

DRAWN: AP

CHECKED:

CLIENT:

Mr & Mrs Gilbert

SITE ADDRESS:

60 Northbrook Road,
Worthing,
West Sussex,
BN14 8PT

DRAWING: Single Storey Rear Extension

TITLE: Proposed Elevations

PROJECT NO: NORTHRD

DRAWING NO: ARC/070/24/06

REVISION: ARev_

ARCHEVOLVE
// design @archevolve.co.uk
// www. archevolve.co.uk
// 07830 325566

CIAT CHARTERED PRACTICE