
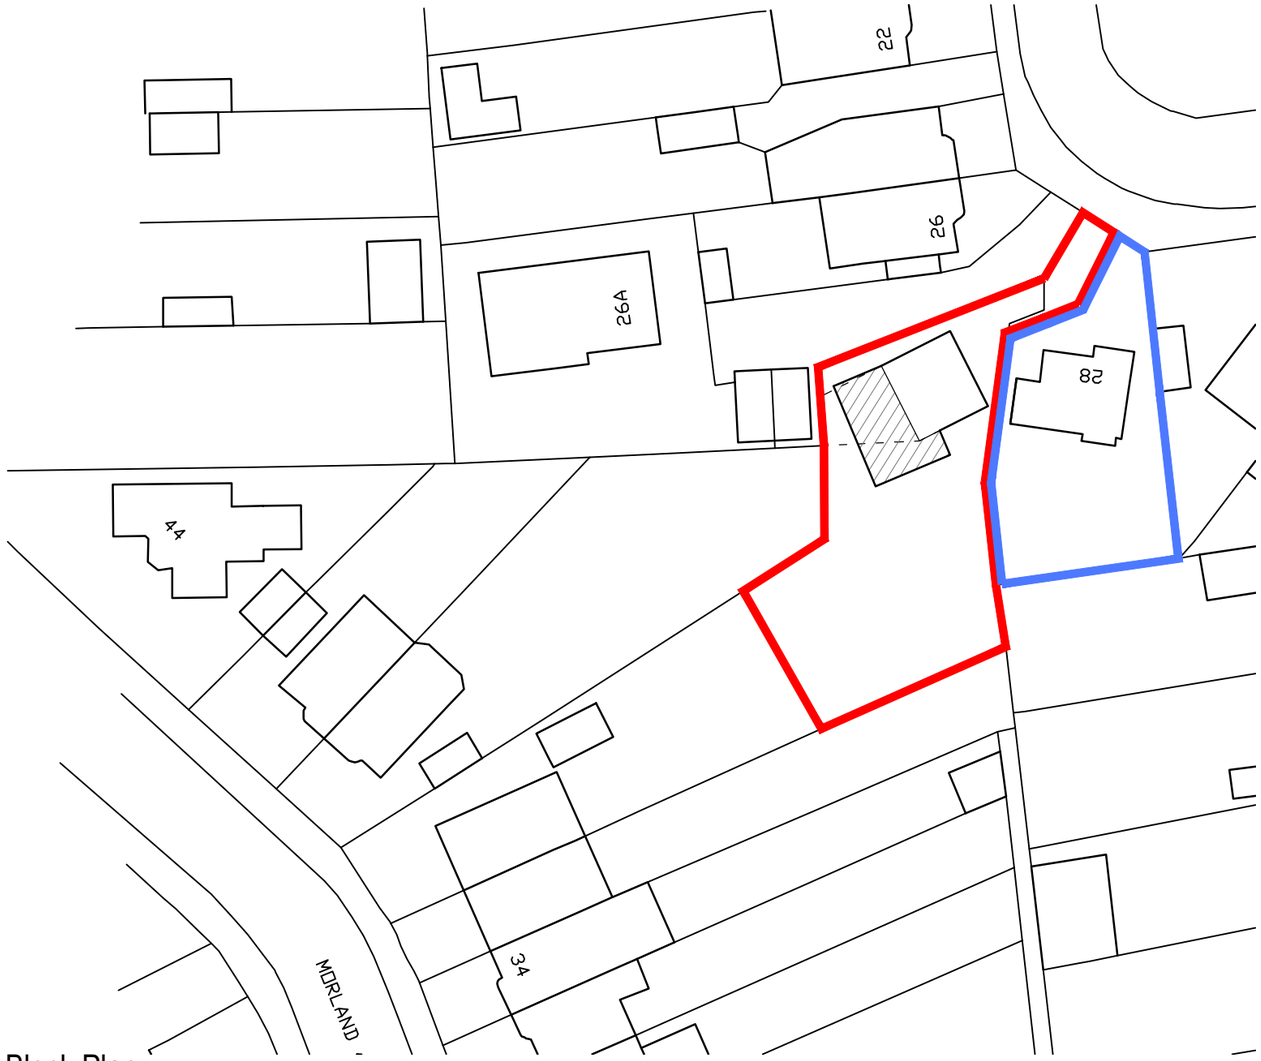



Block Plan @ 1:500

0 10 25m

Scale 1:500

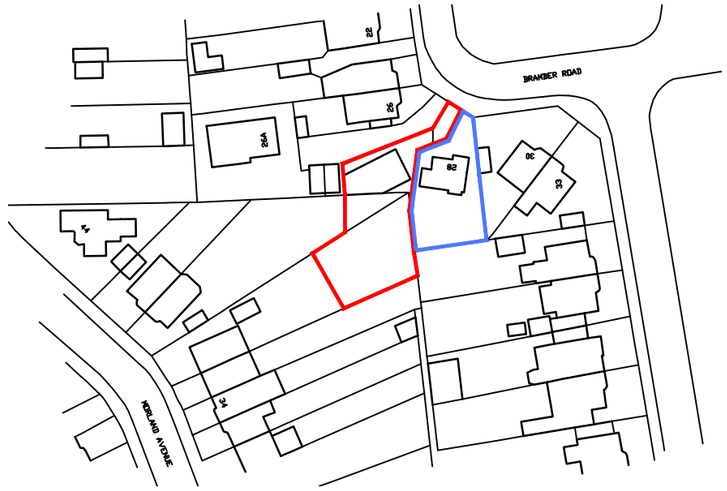


Location Plan @ 1:1250

0 10 20 30 50m

Scale 1:1250

N

| Rev | Description | Date |
|---|---|---|

Job Reference
Extension & Conversion
Rear of 28 Bramber Road
Worthing

Client
Mr Wheatley

Drawing Title
Site Plans

Drawing No ADC 1585/LP (2)

Rev

| Date | Scale | Dwg Size | Plot Style | Drawn | Checked |
|---|---|---|---|---|---|
| 25.04.24 | 1:500/1250 | A3 | ADC+red | CW | AD |

All dimensions to be checked on site and do not scale from this drawing. This drawing should be approved by Local Authority Building Control or other appropriate checking authority prior to commencement of work. This drawing should not be reproduced without the prior consent of the author.

ADC Alistair Dodd Consulting

Architectural Services

Citibase Brighton. 95 Ditchling Road
Brighton . East Sussex . BN1 4ST
Tel: 01273 558330
Email: info@adcbrighton.co.uk
www.adcbrighton.com