
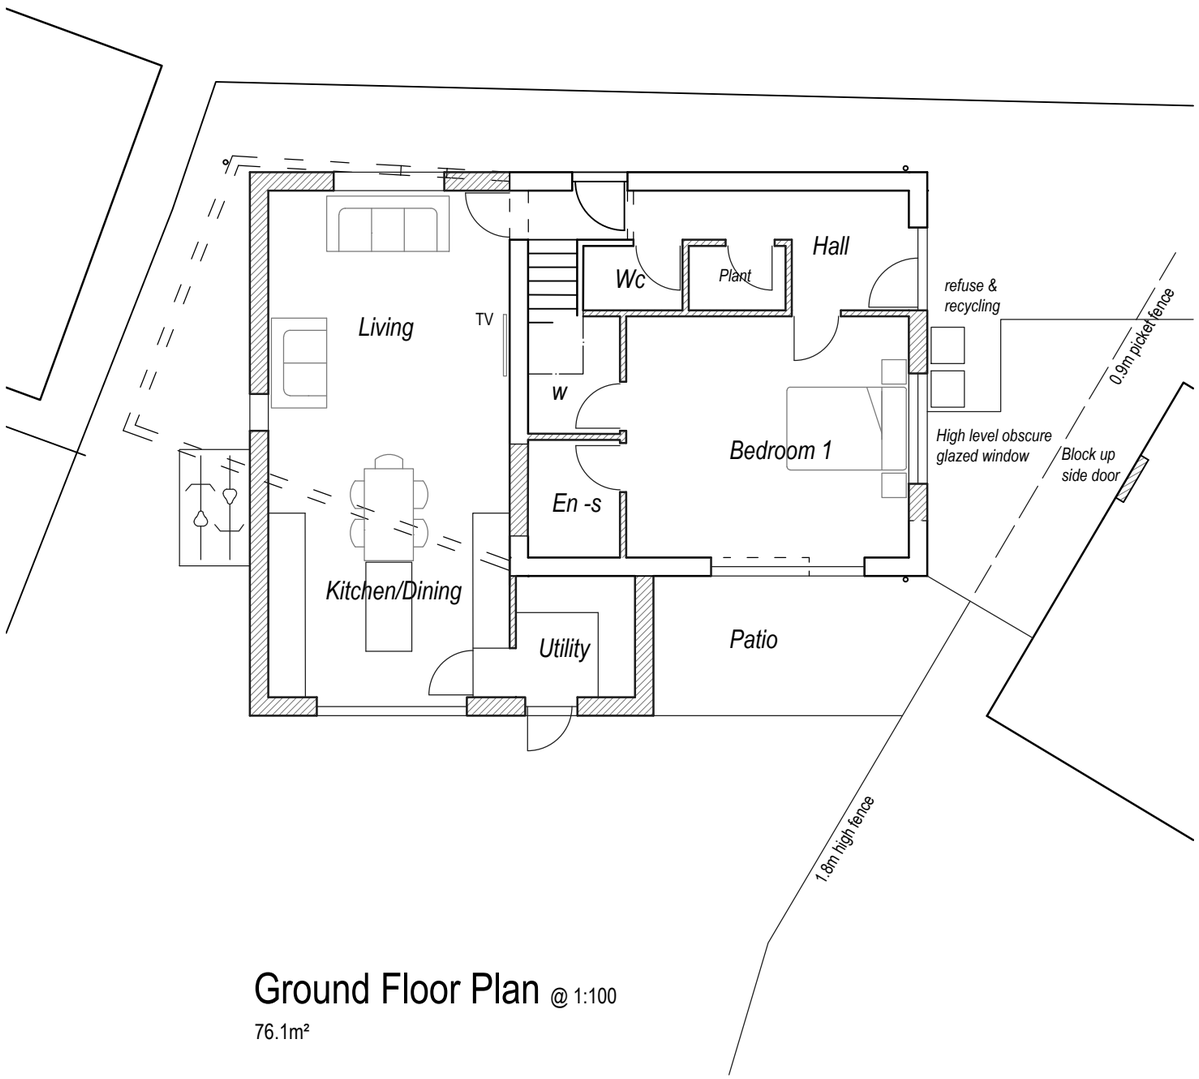


Ground Floor Plan @ 1:100


76.1m²

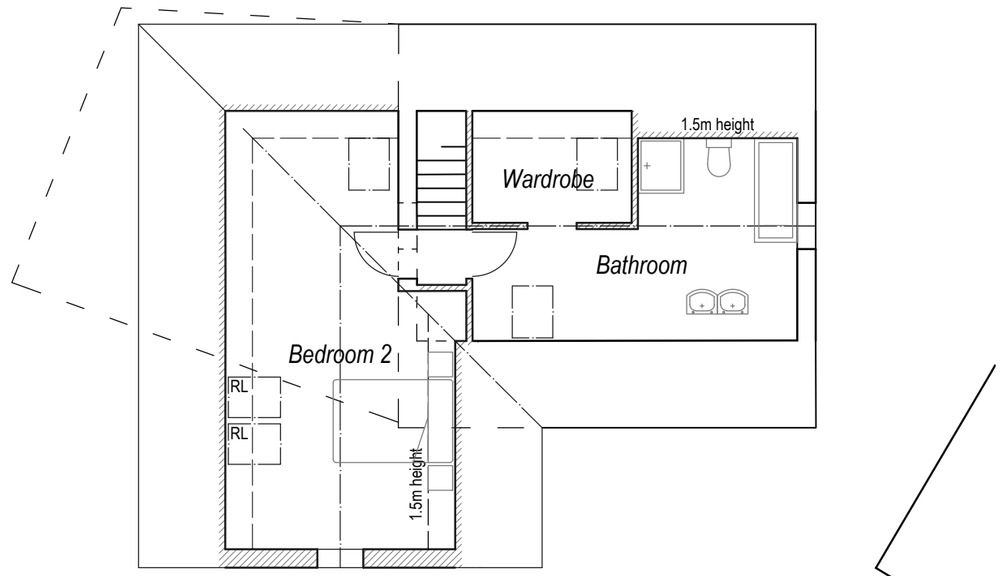

First Floor Plan @ 1:100

36.5m²

Total: 112.6m²

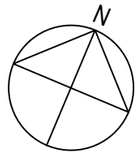



Scale 1:100

Rev	Description	Date
C	Obscure glazing and fences added	13.01.26
B	Dormer omitted	22.12.25
A	North point corrected	09.09.25

Job Reference	Client
Extension & Conversion Rear of 28 Bramber Road Worthing, BN14 8QB	Mr Wheatley

Drawing Title	Drawing No	Rev
Proposed Plans	ADC 1585/08	C

Date	Scale	Dwg Size	Plot Style	Drawn	Checked
15.05.25	1/100	A3	ADC+red	AD	

All dimensions to be checked on site and do not scale from this drawing. This drawing should be approved by Local Authority Building Control or other appropriate checking authority prior to commencement of work. This drawing should not be reproduced without the prior consent of the author.

ADC Alistair Dodd Consulting
Architectural Services
Citibase Brighton. 95 Ditchling Road
Brighton . East Sussex . BN1 4ST
Tel: 01273 558330
Email: info@adcbrighton.co.uk
www.adcbrighton.com