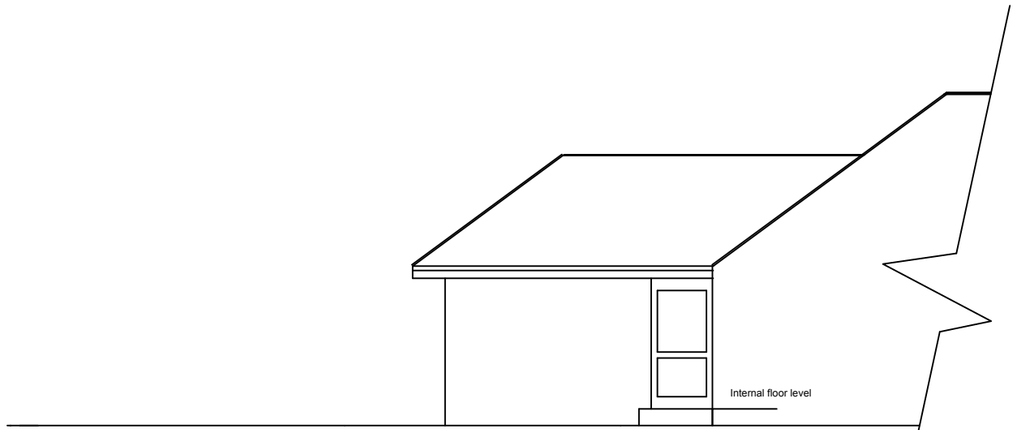

Existing - South elevation

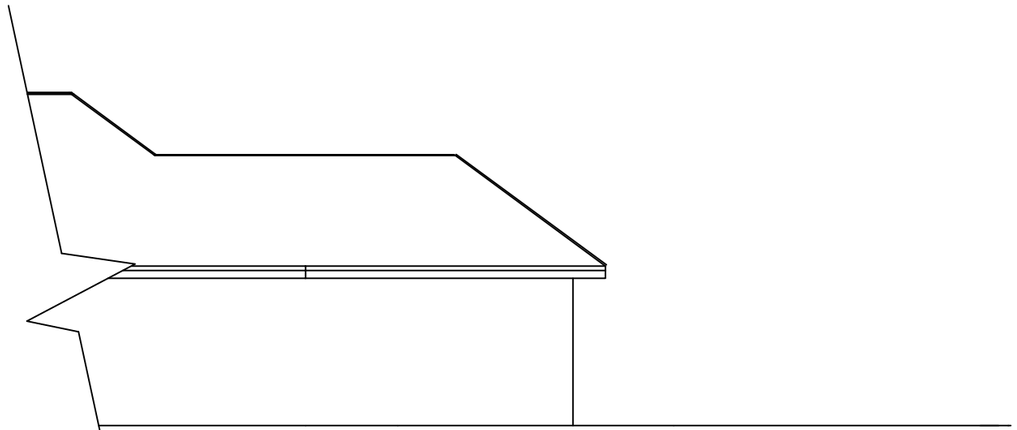

Existing - North elevation

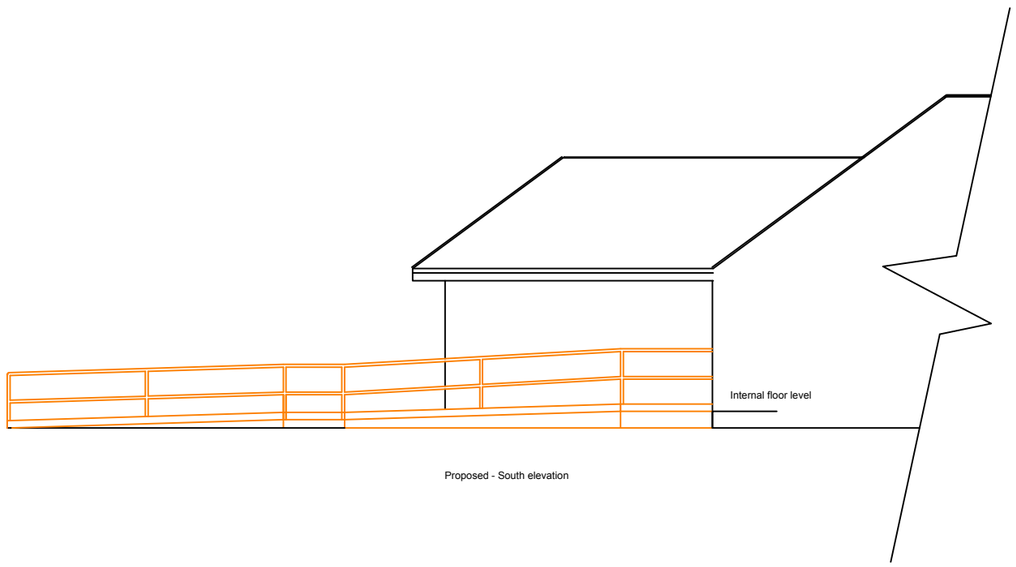

Proposed - South elevation

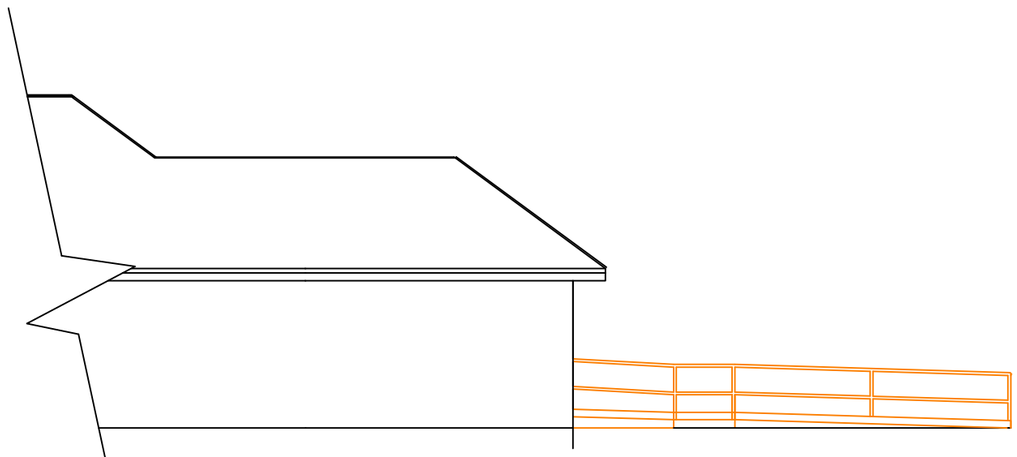

Proposed - North elevation

Mr Paul Witchell
16 Park Way
Southwick
BN42 4LD

Access improvements

Scale: 1:100
Date: May 2017
Drawn: Mike Peckham

016/PAR

/05

ADUR & WORTHING HOME IMPROVEMENT ASSISTANCE
ADUR & WORTHING COUNCILS
PORTLAND HOUSE
RICHMOND ROAD
WORTHING
BN11 1HS

0 100 200