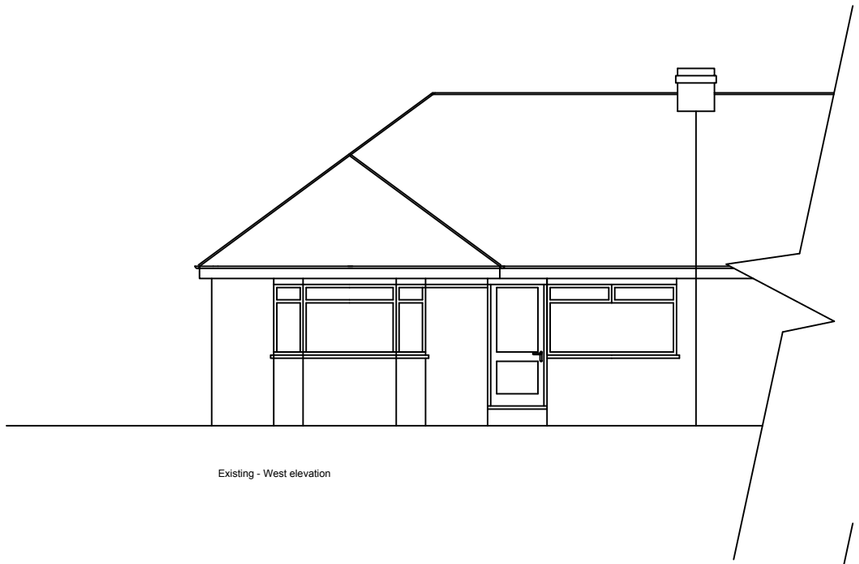

Existing - West elevation

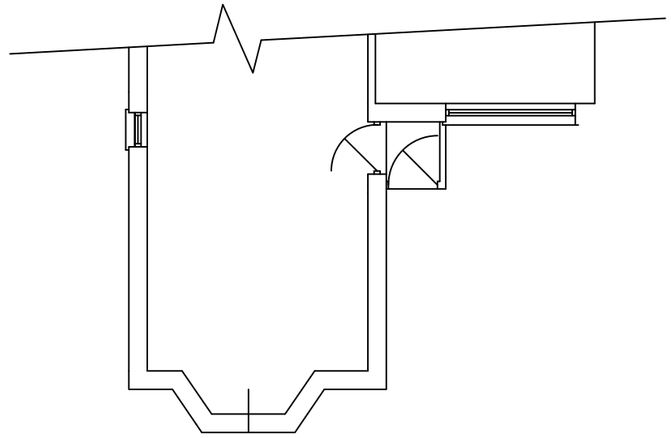

Plan as existing

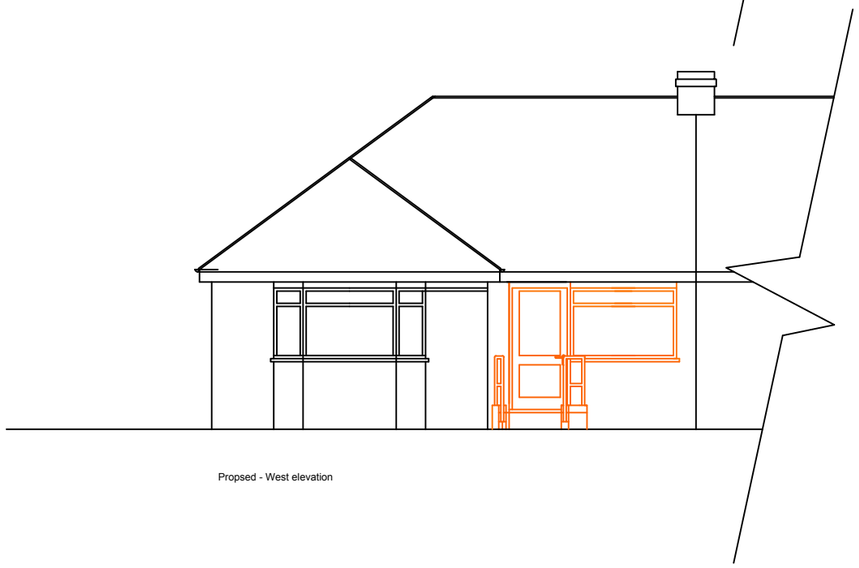

Propsed - West elevation

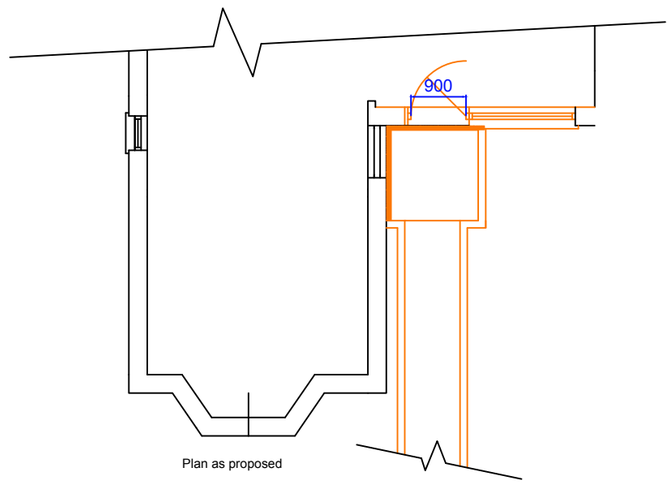

Plan as proposed

0 100 200

Mr Paul Witchell
16 Park Way
Southwick
BN42 4LD

Access improvements

Scale: 1:100
Date: Oct 2017
Drawn: Mike Peckham

016/PAR

/06

ADUR & WORTHING HOME IMPROVEMENT ASSISTANCE
ADUR & WORTHING COUNCILS
PORTLAND HOUSE
RICHMOND ROAD
WORTHING
BN11 1HS