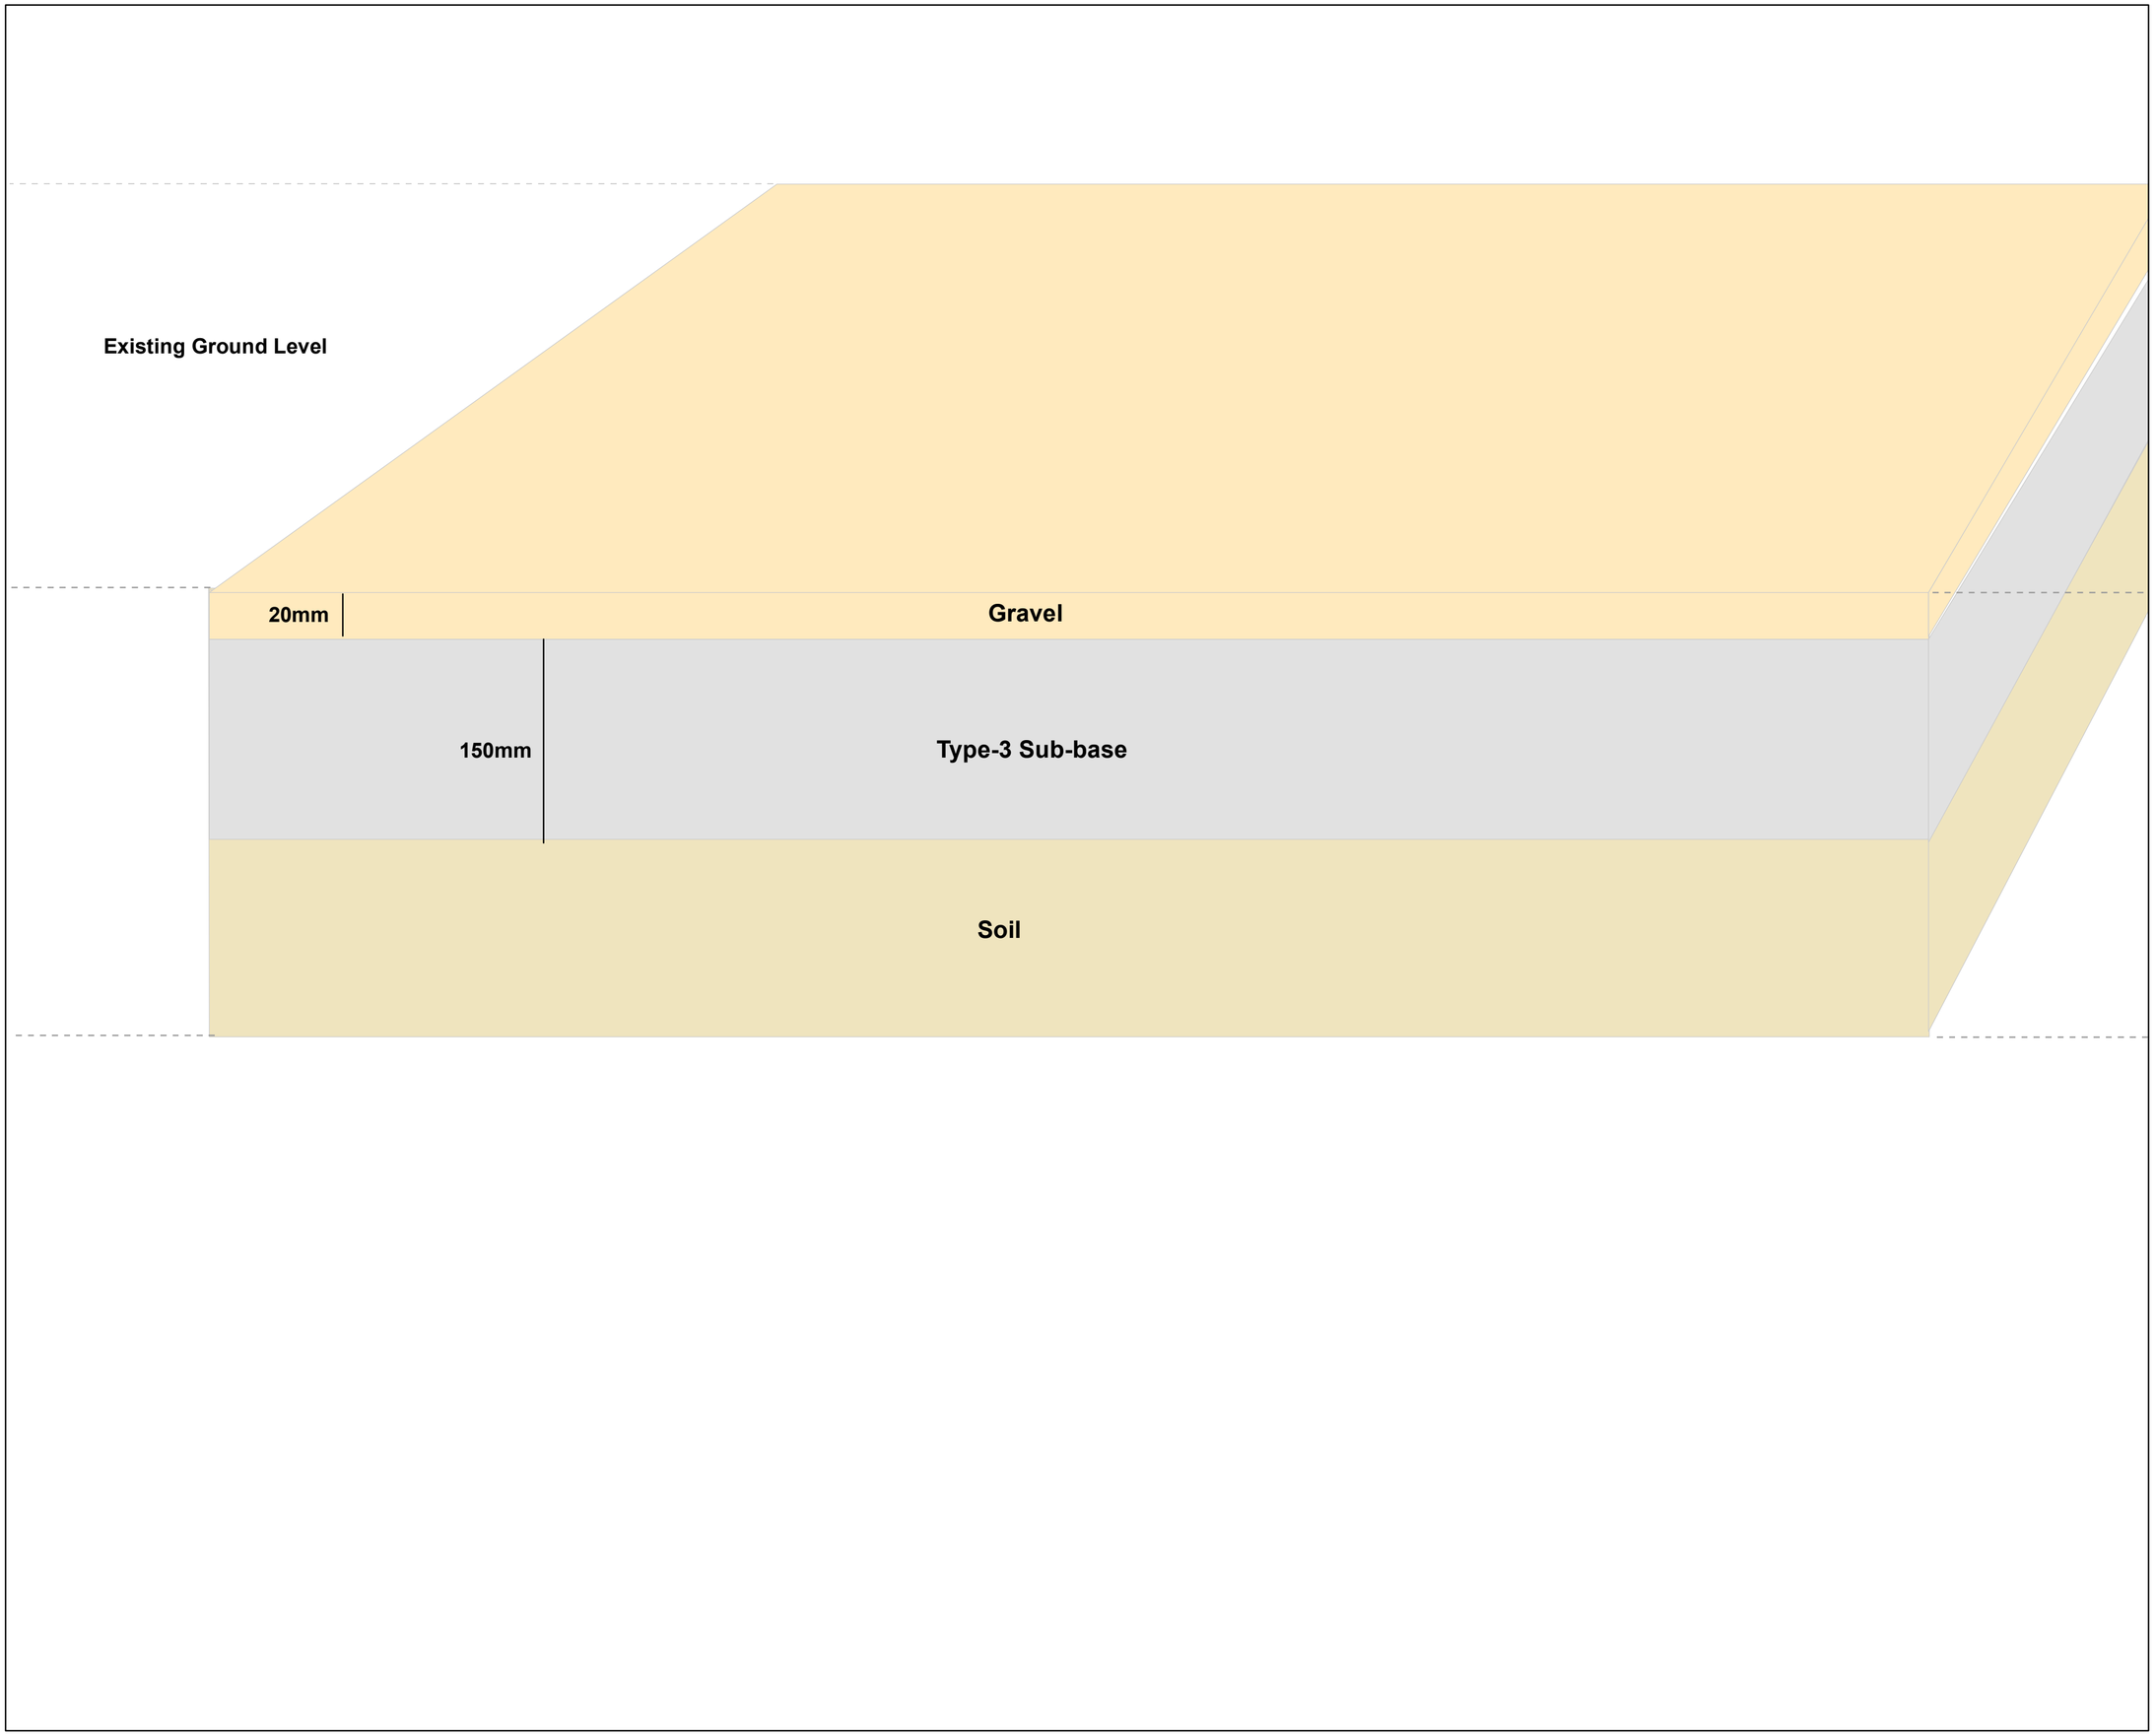


Sompting Estate

Job Title:

Sompting Estate Temporary Volunteer Faciliites

Drawing:

Car Park Cross Section

Scale:

NOT TO SCALE

Notes:

150mm depth sub-base type 3 material with top dress of 20mm gravel of 40-60mm diameter.

## Legend

- Gravel
- Sub-base
- Soil