




Proposed First Floor Plan

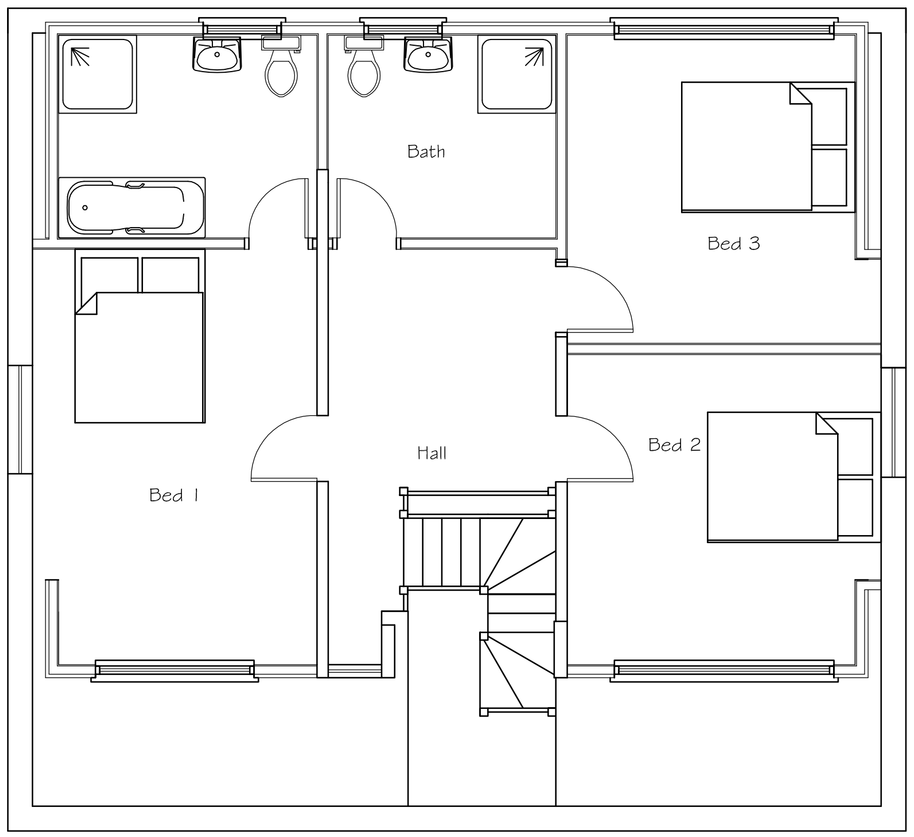


Proposed Roof Plan

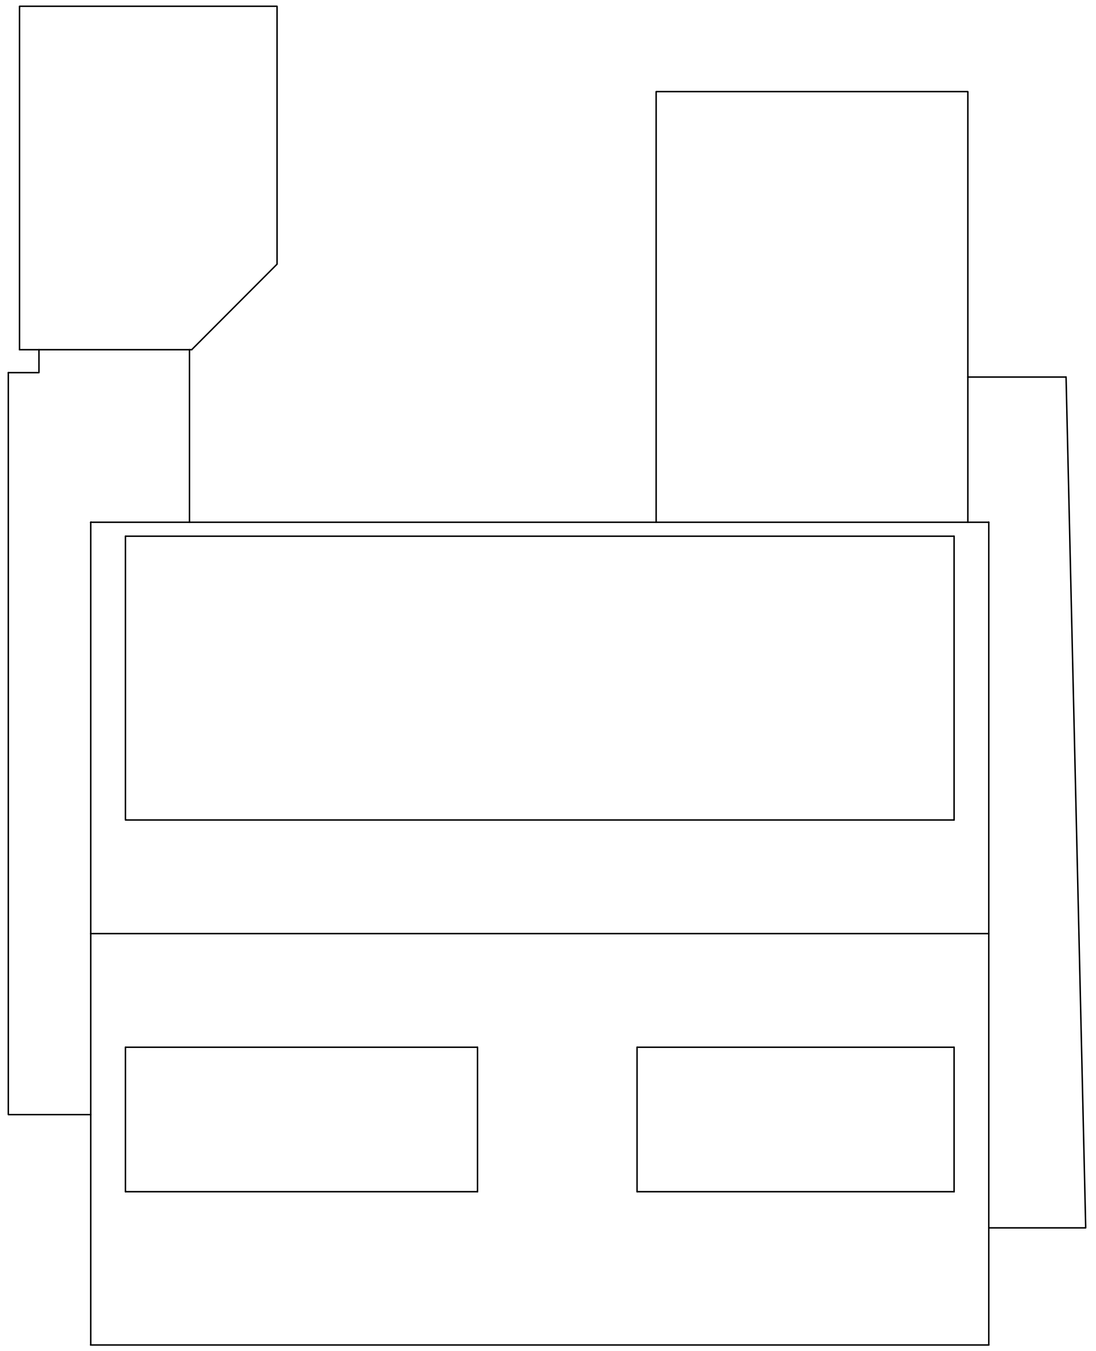


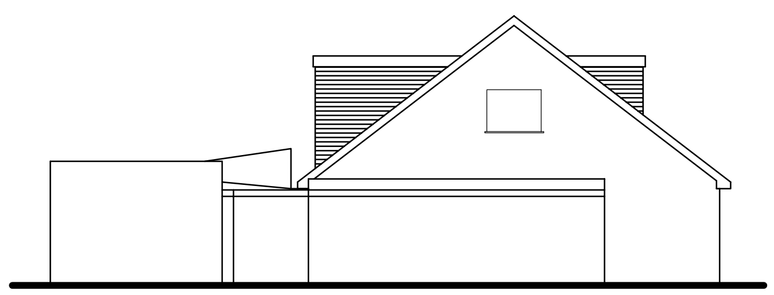


Proposed Side (West) Elevation

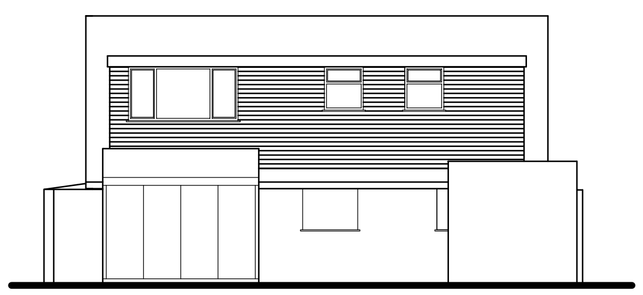


Proposed Rear (North) Elevation

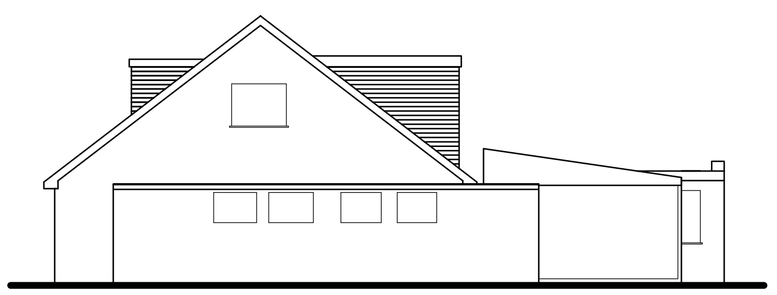

Proposed Side (East) Elevation

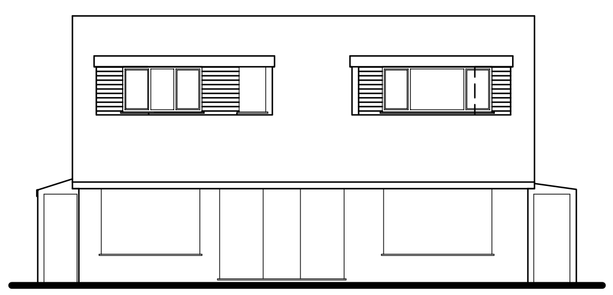

Proposed Front (South) Elevation

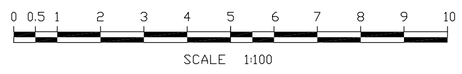

Tony Rogers
Building Consultants
Address: 40 Dawn Crescent, Upper Beeding
West Sussex, BN44 3WH
Telephone: 01903 815225 Fax: 01903 815225

Rev.	Date:	Revision Description:
A	Oct 2021	Dormers reduced by 300mm in width

Client: Mr A Cook

Address: 155 Old Fort Road
Shoreham
West Sussex
BN43 5HL

Project: Proposed rear dormer and enlarged front dormers

Scale: 1:50 1:100
Paper Size A1

Date: July 2021

Drawing No: 21/1465/02

Drawn By: AWR

Revision: A