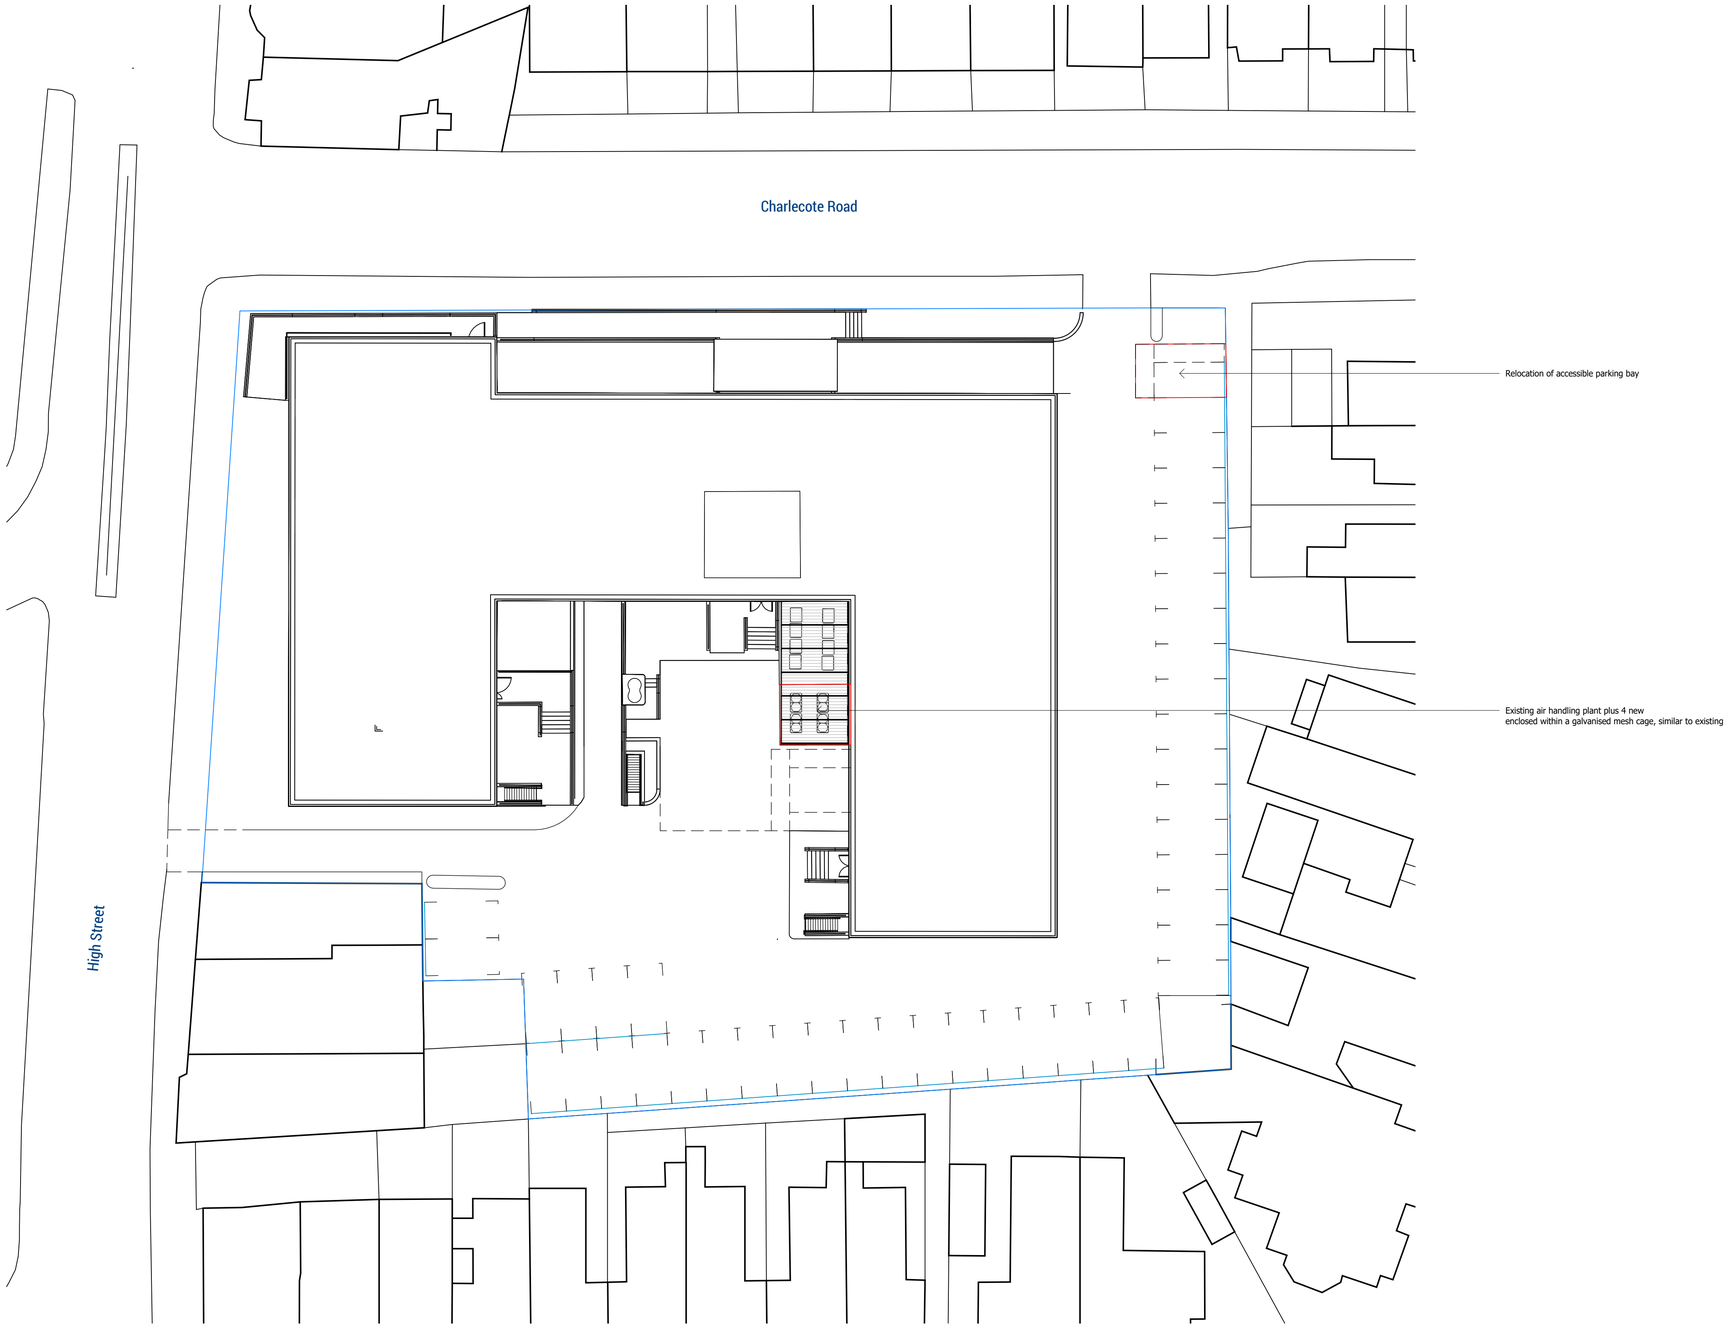


Scale at 1:200 in meters

0 10 18

North

Key

Site Boundary

Site Ownership

Ordnance Survey, (c) Crown Copyright 2025. All rights reserved. Licence number 100022432

Revision		Date	Initial
P04	Accessible parking bay location	15/10/25	MH
P03	Parking note removed	14/10/25	MH
P02	Boundary updated	18/08/25	MH
P01	Planning Issue	14/08/25	MH

PLANNING

All dimensions are to be checked on site and any discrepancies reported to the architect before work commences. Figured dimensions only are to be taken from this drawing. This drawing is to be read in conjunction with all relevant consultants and/or specialists drawings/documents and any discrepancies or variations notified to the architect before work commences. This drawing is copyright and may not be reproduced, wholly or in part, without the consent of the architect.

Scale at 1:100 in meters

0 5 9

CLIENT

BEARD

Beard

Scale @ A1: As indicated

Date : Aug 25

Drawn by : MH

Checked by : -

TITLE

VRF Replacement Scheme

DWP Worthing Crown Building

Proposed Site Plan

Drawing No: 1009271-AXIS-ZZ-ZZ-DR-AR-200

Revision: P04

The Old Post Office, Station Road
Wickham, PO17 5JA
T: 01329 832405
E: office@axismail.co.uk
W: axisarchitecture.co.uk

AXIS