
Only figured dimensions are to be used. All dimensions to be checked on site.

Please note: Refer to 'type' of drawing below; planning drawings should only be treated as such.

Notes

KEY:

Obscured glazing

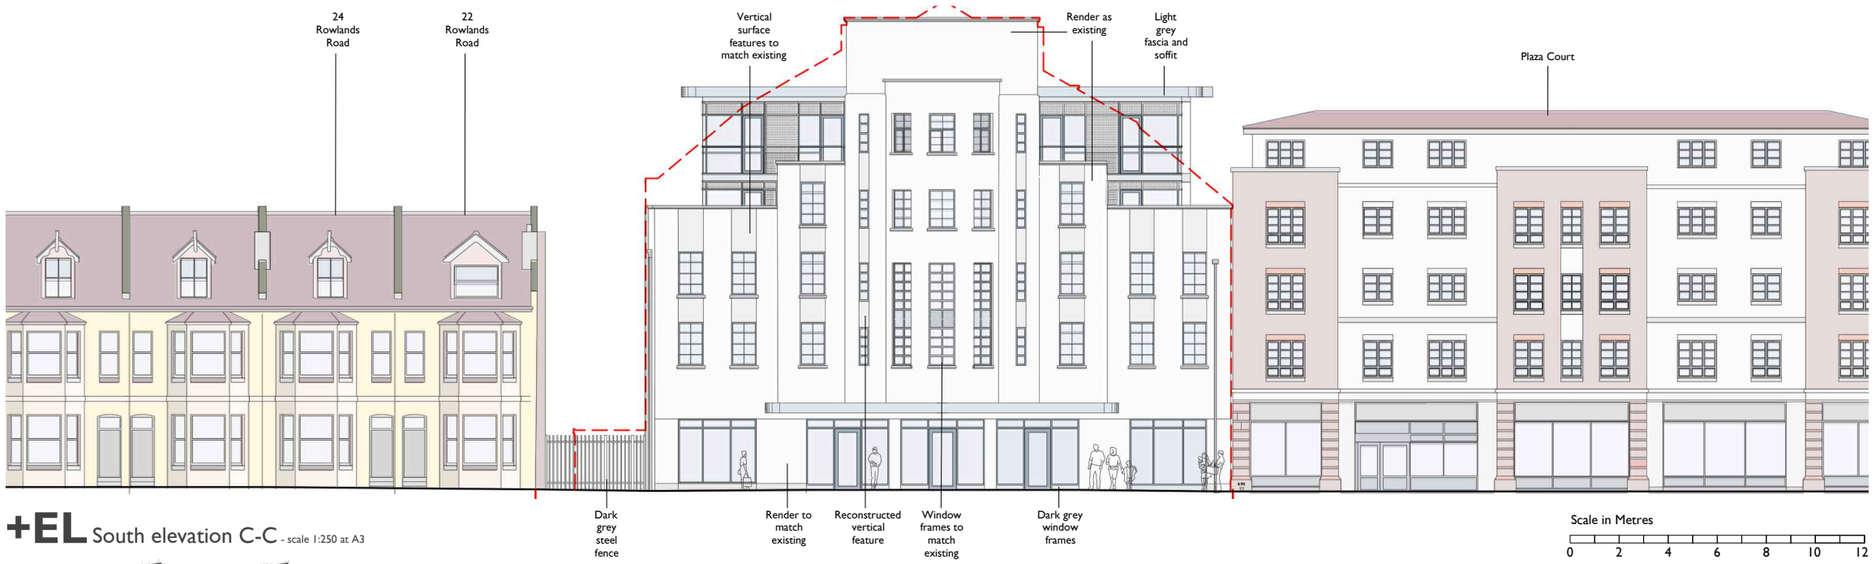

+EL South elevation C-C - scale 1:250 at A3



Scale in Metres

0 2 4 6 8 10 12

+EL East elevation D-D - scale 1:250 at A3




Scale in Metres

0 2 4 6 8 10 12

+EL West elevation E-E - scale 1:250 at A3

Scale in Metres


0 2 4 6 8 10 12

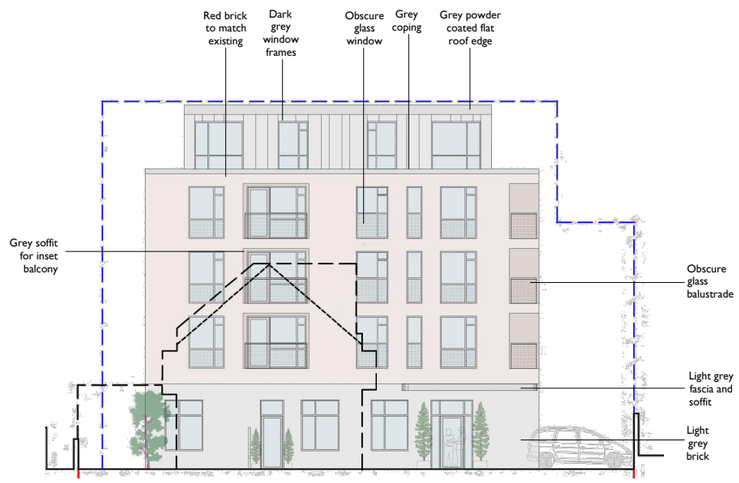

+EL North elevation F-F - scale 1:250 at A3

Scale in Metres

0 2 4 6 8 10 12

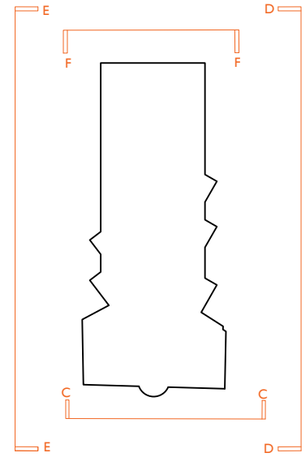

+KP Key Plan - scale 1:1000 at A3

Scale in Metres

0 10 20 30 40 50

N

APPLICATION FOR DETAILED

PLANNING CONSENT

F	14.10.25	Key added	SC
E	09.06.25	NE Corner Amendment	SC
D	29.04.25	Balcony screening extended by 500mm	SC
C	08.04.25	Layout and design changed at rear	SC
B	04.02.25	Window vertically aligned study	AW
A	04.02.25	Glazing added	AW

LRA-R RETINUE

01273 446 890 WWW.LRA-RETINUE.CO.UK

JOB FORMER PLAZA CINEMA WORTHING	CHECKED LRA
	DRAWN LRA
CLIENT CAYUGA HOMES	DATE 08.24
	SCALE 1:250/1000 @ A3
DRAWING PROPOSED ELEVATIONS	REVISION F
	NUMBER 2227-PA-014

24 Windlesham Road, Brighton, East Sussex BN1 3AG, UK
LRA-Retinue registered in England and Wales 12353276

DO NOT SCALE FROM THIS DRAWING. THIS DRAWING IS COPYRIGHT ©

PA-014