86 Salvington Rd. Worthing BN13 2JE
13 October 2025

ADUR & WORTHING COUNCILS

Basemap API Road

Adur Worthing Boundary

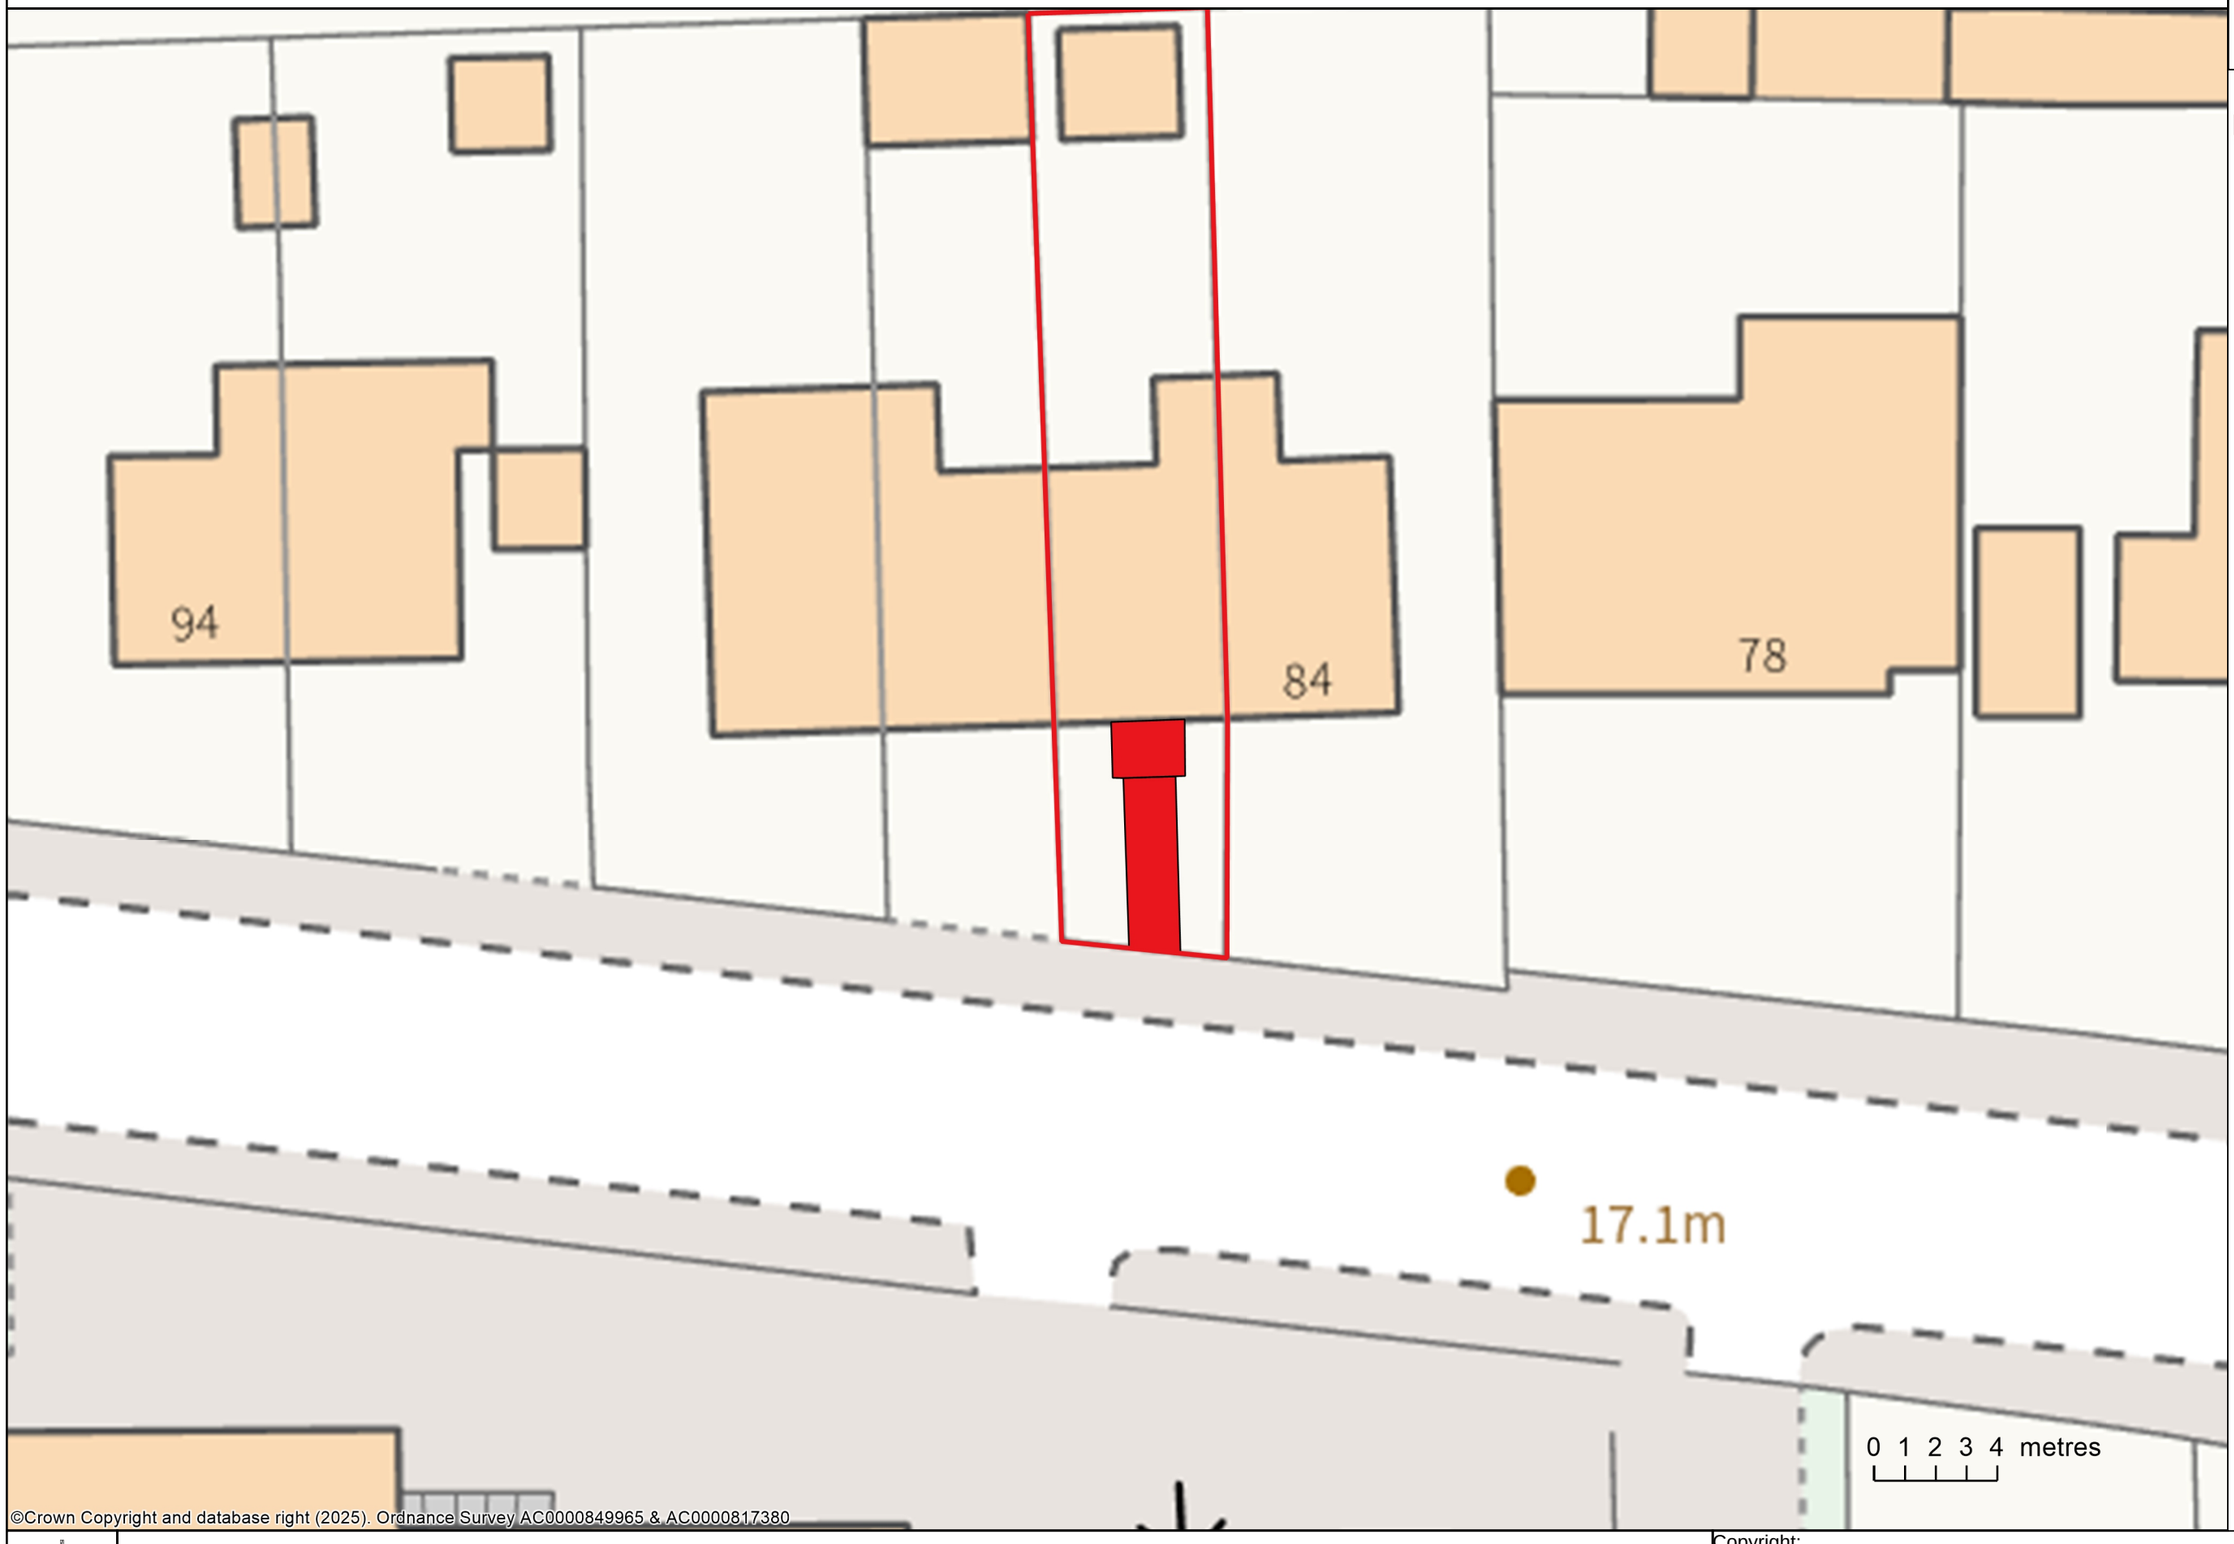

©Crown Copyright and database right (2025). Ordnance Survey AC0000849965 & AC0000817380

1:200 Block Plan

Mike Peckham

Copyright:
This map is reproduced from Ordnance Survey material with the permission of Ordnanace Survey on behalf of the Controller of Her Majesty's Stationery Office Crown Copyright. Unauthorised reproduction infringes Crown copyright and may lead to prosecution or civil proceedings. Licence Number AC0000849965 & AC0000817380, 2025