ADUR & WORTHING
PLANNING SERVICES

PLAN	AWDM/0550/15.
DATE VALID	20 APR 2015

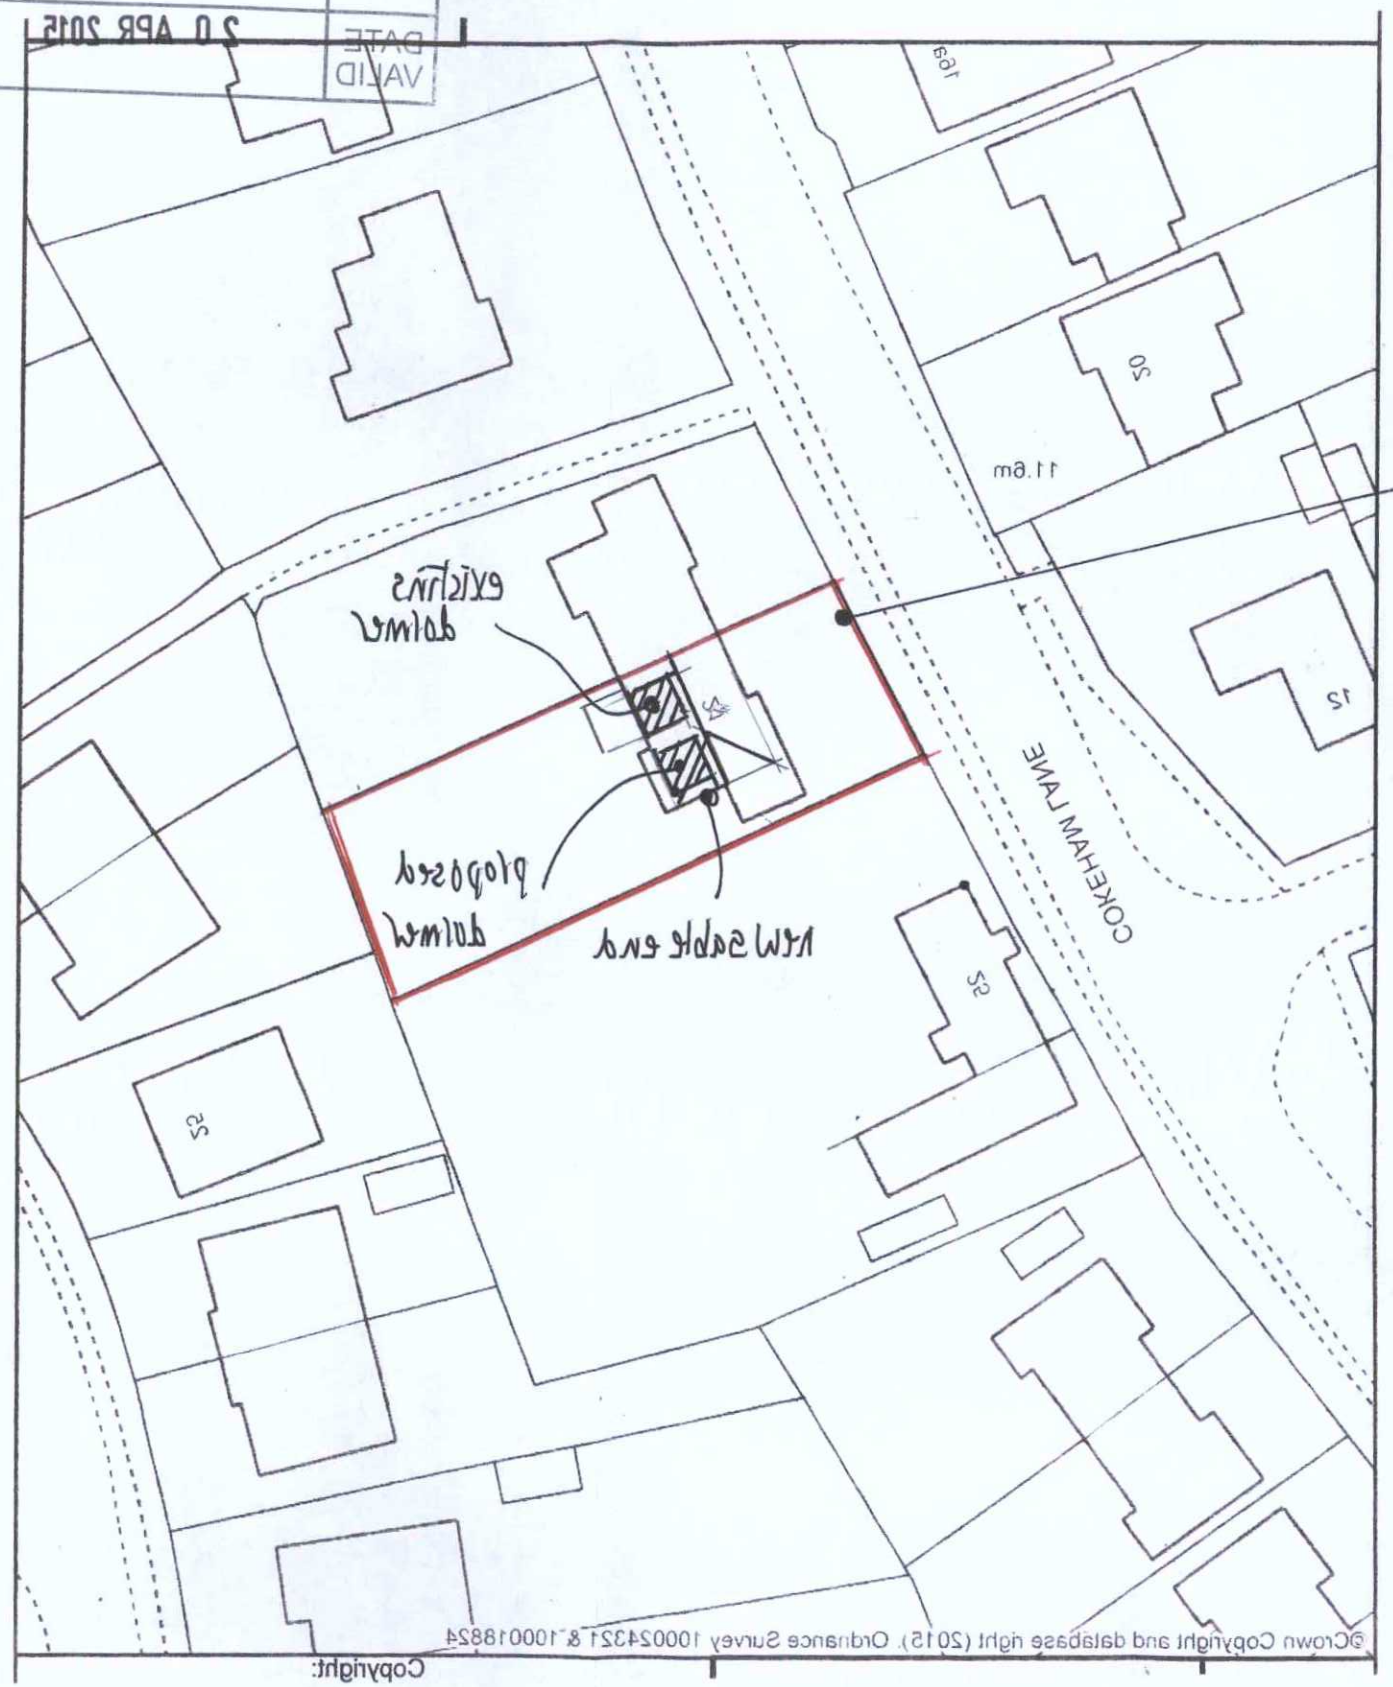

Block Plan 1:500



Site location Plan 1:1250

the site

10m 20m 30m 40m
1:500 Scale Bar

10m 20m 30m 40m 50m
1:1250 Scale Bar

21 Cokeham Lane, Sompting

Mel Humphrey
MRICS MBEng
39 Northease Drive
Hove
East Sussex BN3 8PD
Mob. 07710561 82
Email. mel_humphrey_uk@yahoo.co.uk