ADUR & WORTHING PLANNING SERVICES
PLAN: AWDM/ 0560/15
DATE VALID: 20 APR 2015

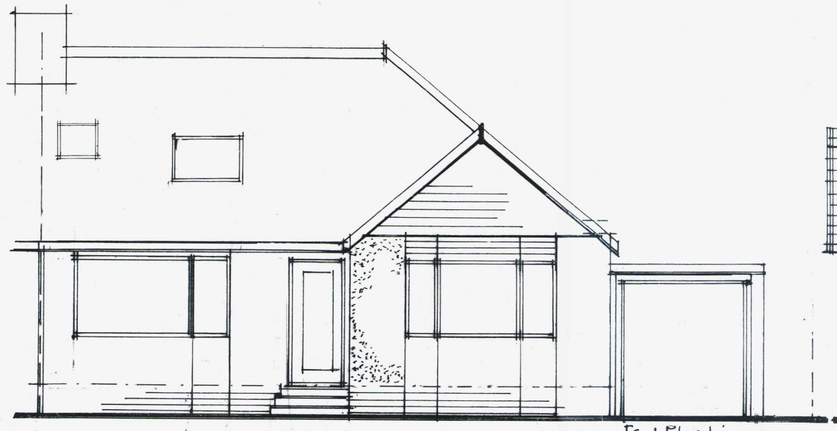

Front Elevation



Side Elevation



Rear Elevation

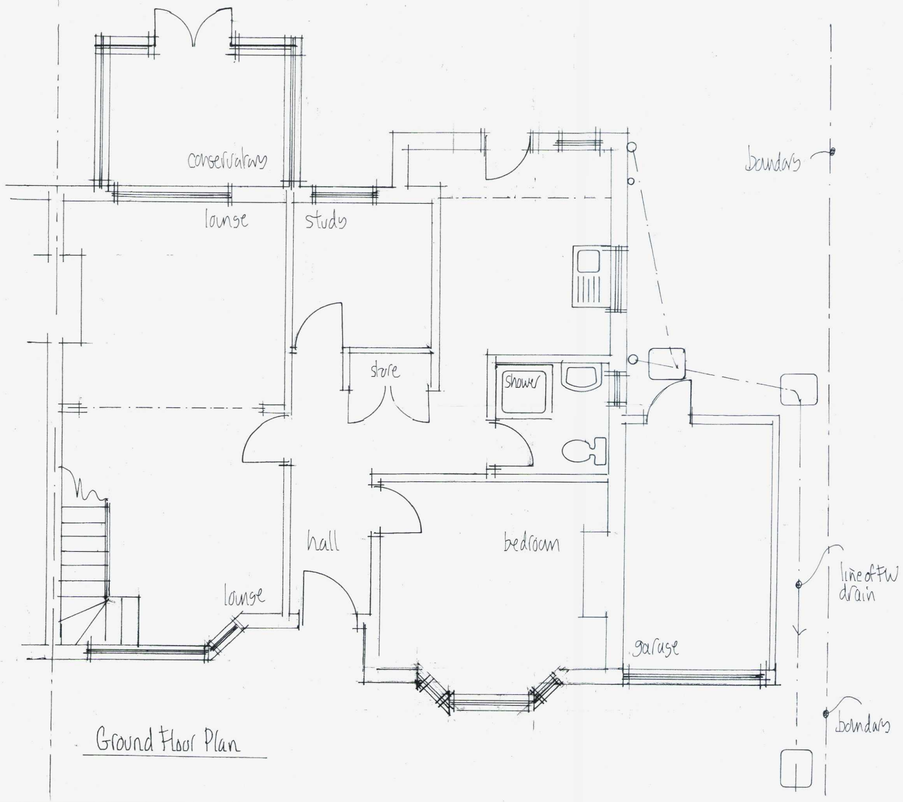

Ground Floor Plan

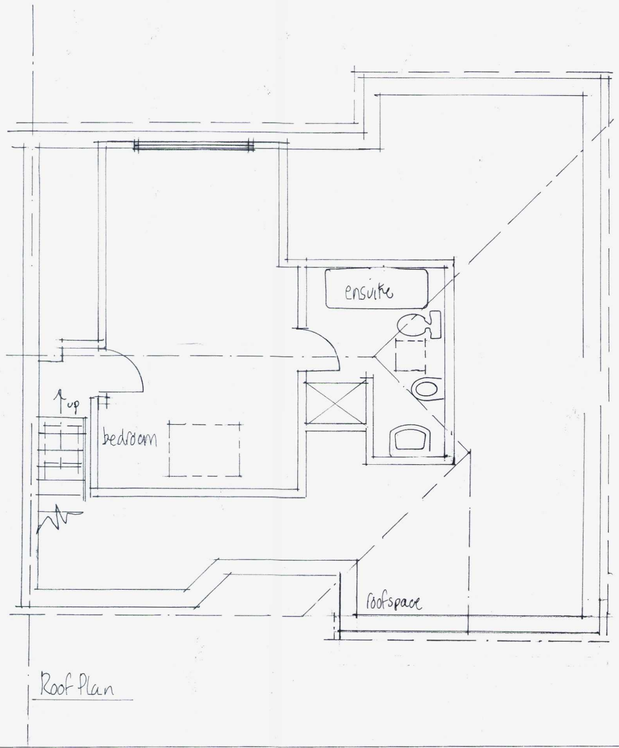

Roof Plan

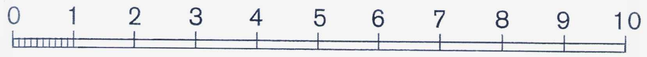

NOTES:
All dimensions must be checked on site and not scaled from this drawing.

Mel Humphrey
MRICS MBEng

39 Northease Drive
Hove East Sussex BN3 8PQ

RICS
Mobile: 07701 055182
Email: mel_humphrey_uk@yahoo.co.uk

Drawing Title
Existing Details @
21 Cobeham Lane Sompting

Scale: 1:50

Date: March 15 | Drawn by: mjh.

A1 sized drawing

Drg No: | Rev: