0 2 4 6 10m

Scale 1:200

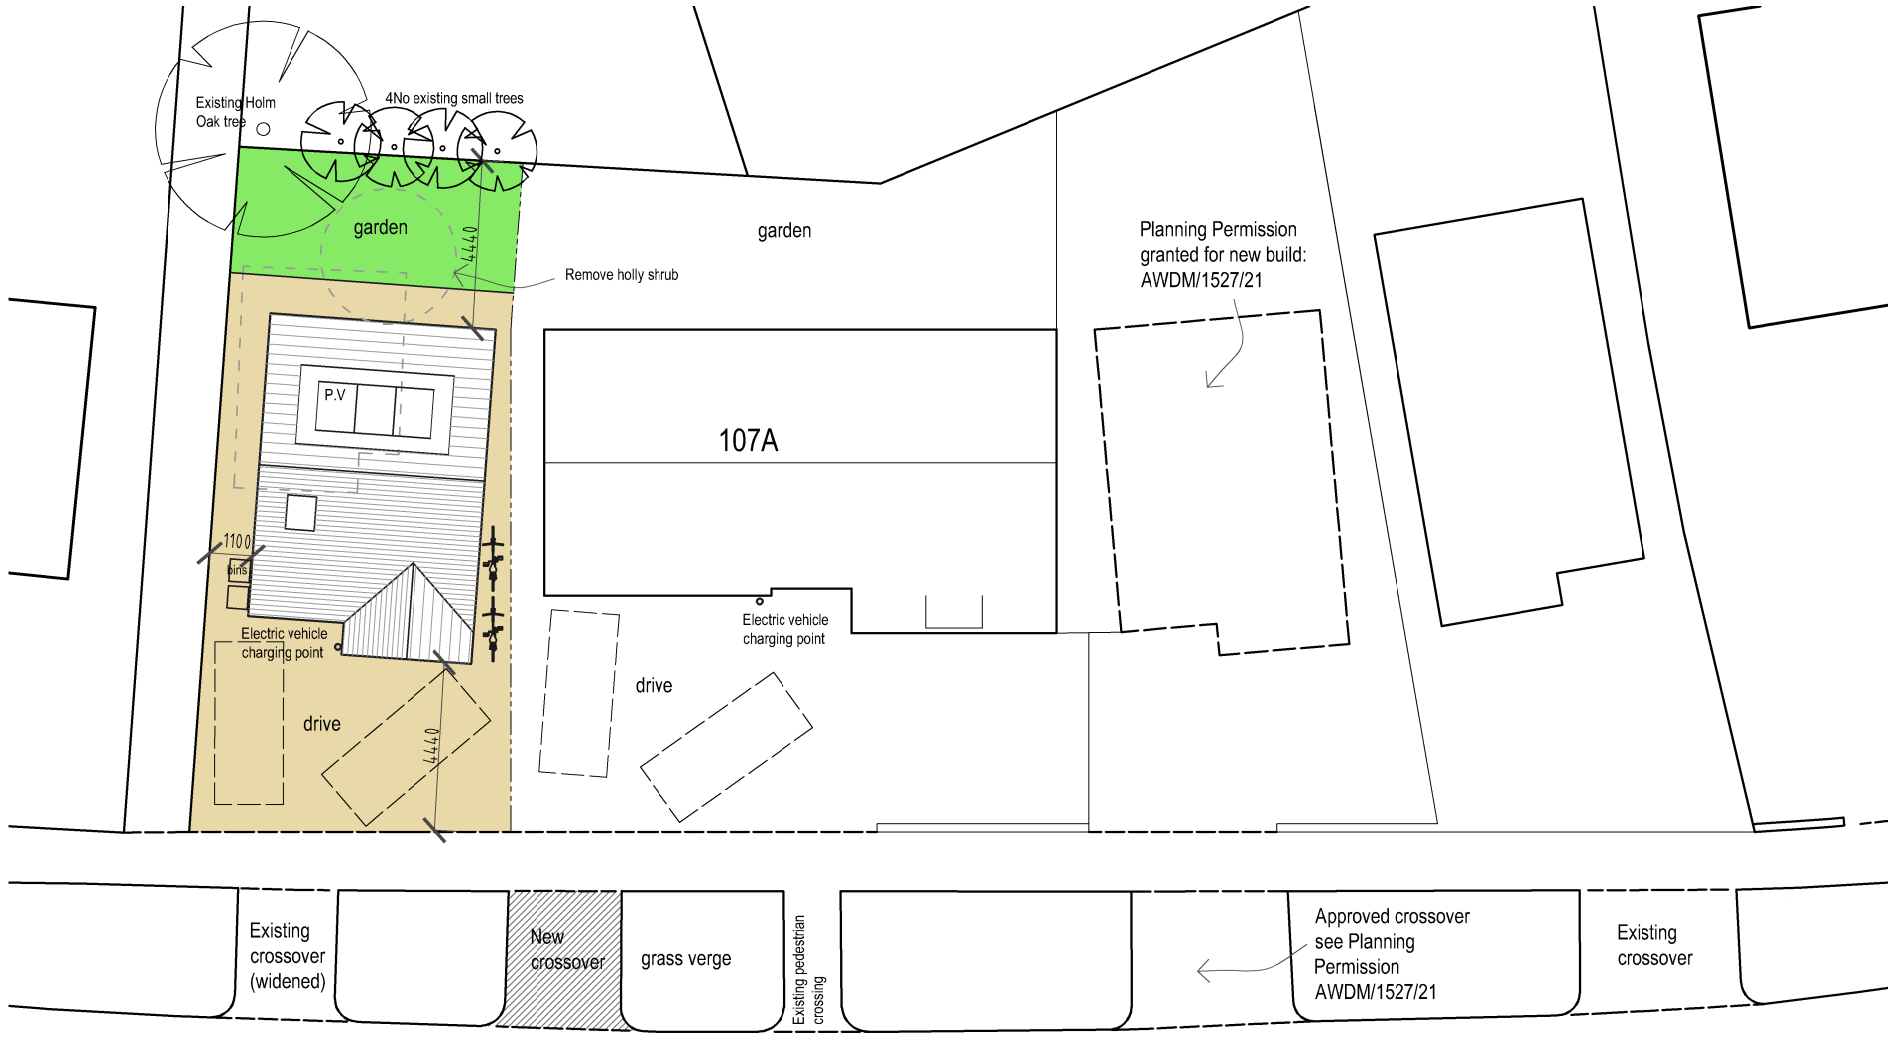

Site Plan @ 1:200

0 1 2 3 5m 10m

Scale 1:100

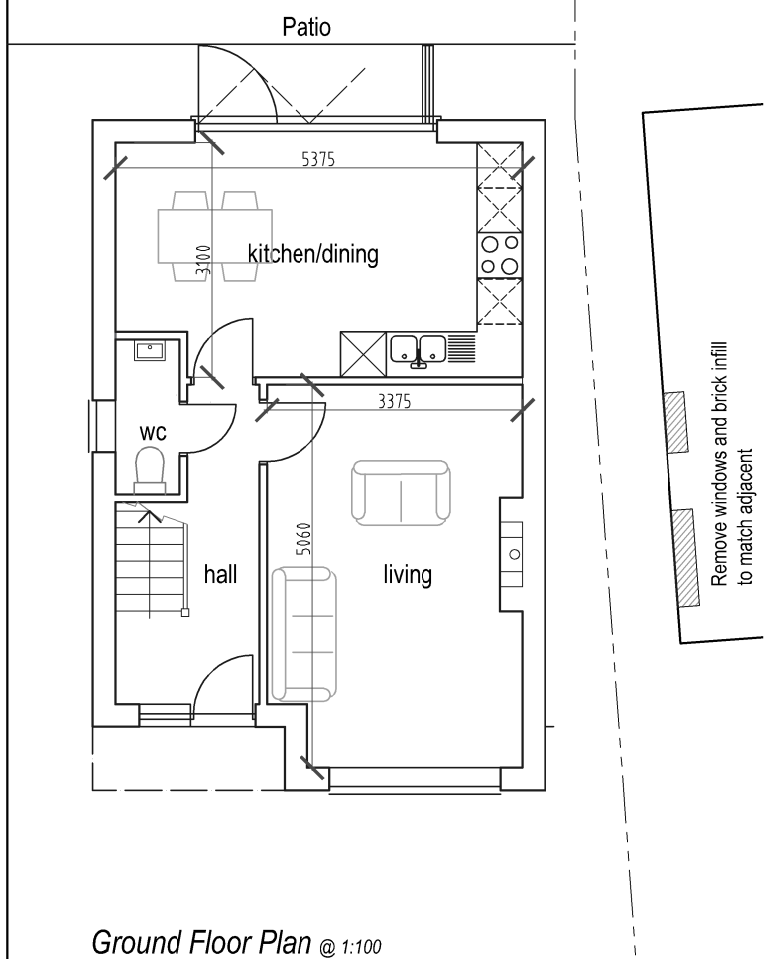

Ground Floor Plan @ 1:100

Gross Internal Area: 42.2m²

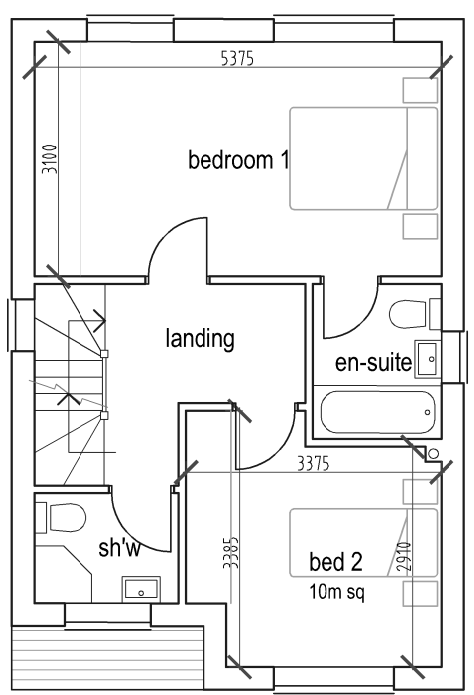

First Floor Plan @ 1:100

Gross Internal Area: 42.2m²

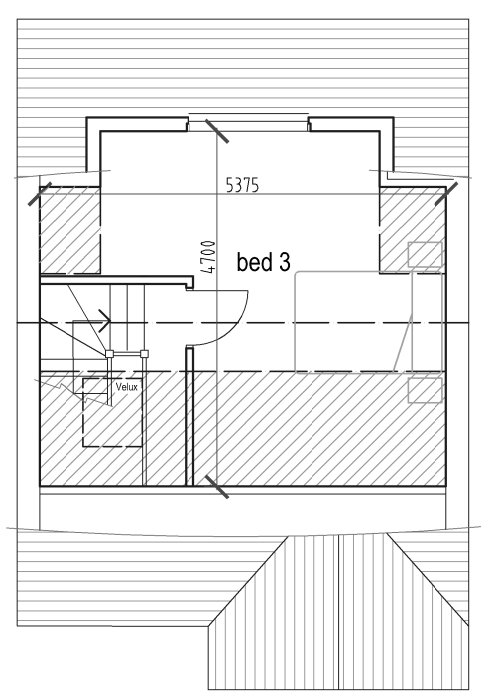

Roof Plan @ 1:100

Gross Internal Area: 19.4m²

Rev	Description	Date
F	Tree positions corrected	03.03.22
E	Existing trees added	08.02.22
D	New crossover adjusted	31.01.22
C	Existing crossover added	28.01.22
B	Traffic Island added and crossovers amended	24.01.22
A	Dimensions added to site plan	17.12.21

Job Reference	Client
New House 107A Gardner Road Southwick	Sinnis Ltd

Drawing Title	Drawing No	Rev
Proposed Plans	ADC1174/14	F

Date	Scale	Dwg Size	Plot Style	Drawn	Checked
07.12.21	1:100/200	A3	ADCcolourGR	CW	AD

All dimensions to be checked on site ~~and do not scale from this drawing~~. This drawing should be approved by Local Authority Building Control or other appropriate checking authority prior to commencement of work. This drawing should not be reproduced without the prior consent of the author.

ADC Alistair Dodd Consulting

Architectural Services

72a Beaconsfield Road . Brighton . East Sussex . BN1 6DD
Tel: 01273 669466
Email: info@adcbrighton.co.uk
WWw.adcbrighton.com