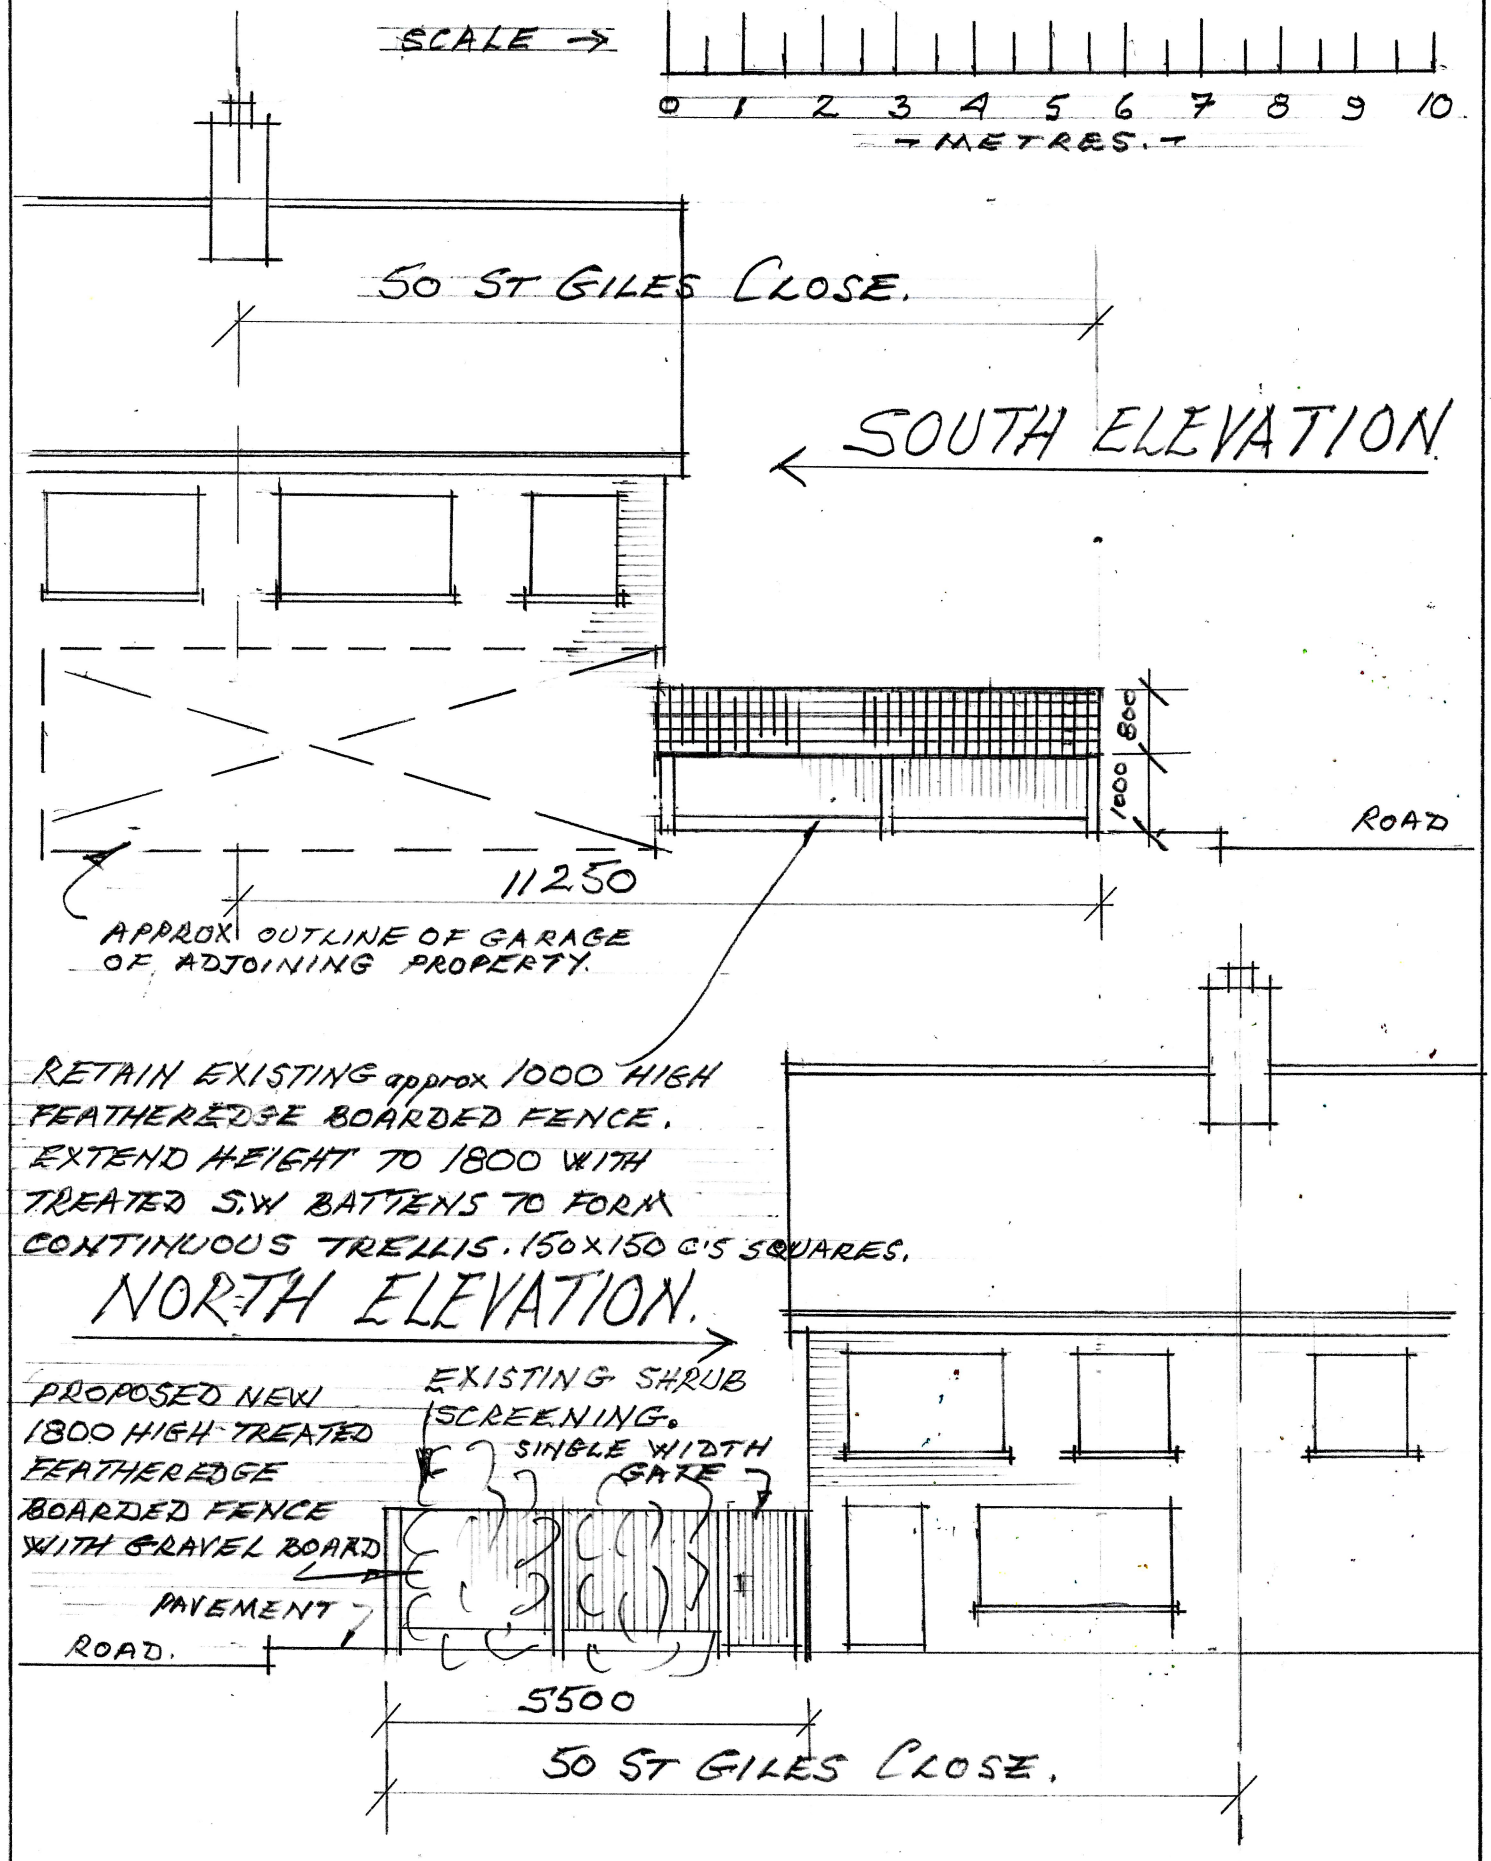

PROPOSED 1800 HIGH FENCE AT
50 ST GILES CLOSE
SHOREHAM-BY-SEA. BN43 6GR
for MR B.D. TURRELL. APRIL 2021. SCALE 1:100