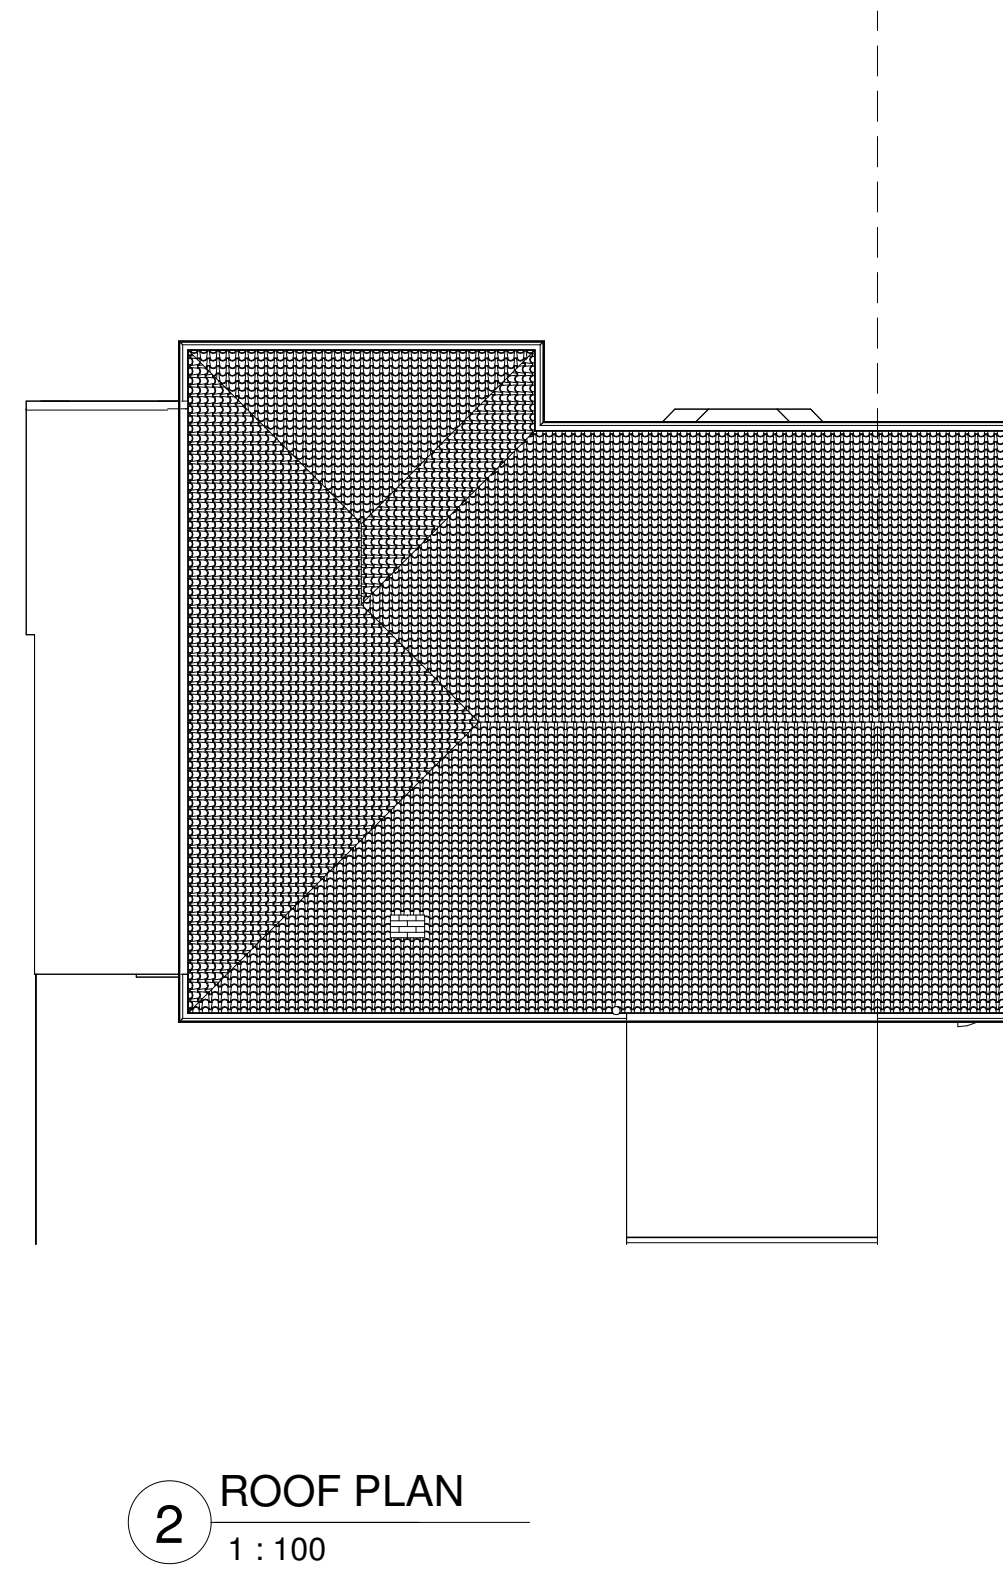
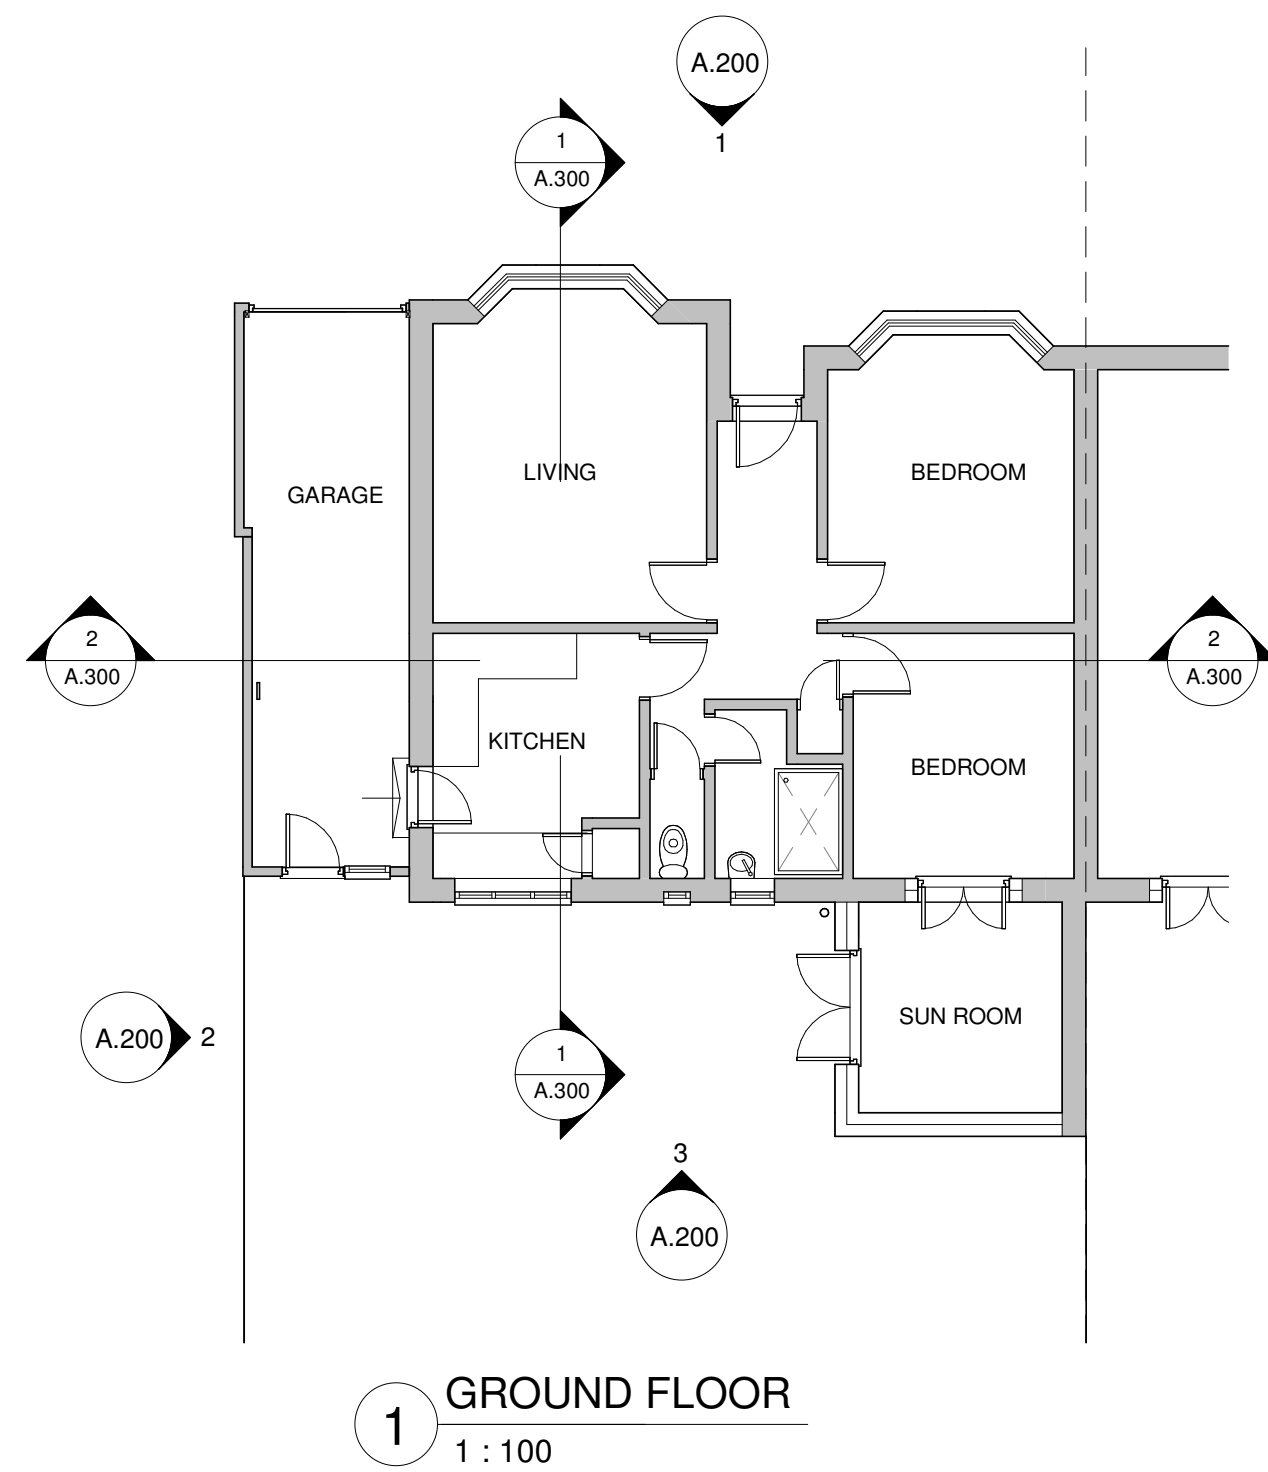


[illegible]

**4 Union Place | Worthing | BN11 1LG**  
**info@kronadesign.co.uk**  
**kronadesign.co.uk**  
**01903 256150**

PROJECT

## Rear & Side Extension

ADDRESS

26 Burnham Road  
Worthing  
West Sussex

|       |
|-------|
| TITLE |
|-------|

## Existing Plans

CLIENT

Kemal Akdag

|                         |                           |                  |
|-------------------------|---------------------------|------------------|
| DRAWN<br>JLB            | STATUS<br>Design          | DATE<br>28/11/25 |
| SCALE (@ A2)<br>1 : 100 | PROJECT NUMBER<br>KD.1792 |                  |
| DRAWING NUMBER<br>A.100 |                           | REV              |

© KRONA DESIGN