KEY

Land owned by applicant

Application Site (building and compound)

Building subject to application

Natwest, 27 South Street, Worthing, BN11 3AR

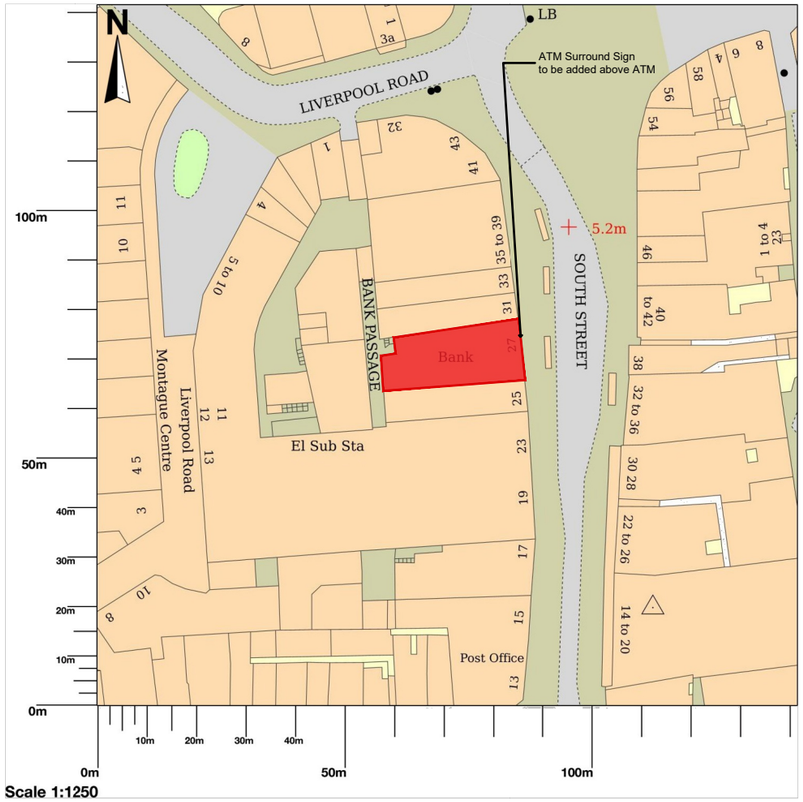

© Crown copyright and database rights 2025 OS 100054135. Map area bounded by: 514841,102473 514983,102615. Produced on 06 March 2025 from the OS National Geographic Database. Supplied by UKPlanningMaps.com. Unique plan reference: p2f/uk/1220301/1638849

This drawing is the copyright and property of NatWest Group plc.
It must not be copied or published without written consent.
Only scale from this drawing for planning consent purposes.

TATE STEVENSON ARCHITECTS LTD
Unit 1 Rawdon Court
Moira
BT67 0LQ
Tel. +44 (0)28 9261 1222
Fax. +44 (0)28 9261 3834
E-mail studio@tatestevenson.com

McLaughlin & Harvey

NOTE:

rev	date	description	drawn	checked
-	-	-	-	-
-	-	-	-	-
-	-	-	-	-
-	-	-	-	-

NatWest Group

address
27 South Street,
Worthing,
England,
BN11 3AR

ref no. -
sortcode -

description
SSTP Programme
~~Plan, Section & Elevations~~
LOCATION PLAN

PLANNING

status
FEASIBILITY

IPMS1 - sqm -
IPMS2 - sqm -
IPMS3 - sqm -

scale 1:1250
paper size A3
brand

drn - date MAR 25
chk - date MAR 25

drawing number
1206-16_94 L-01

rev.