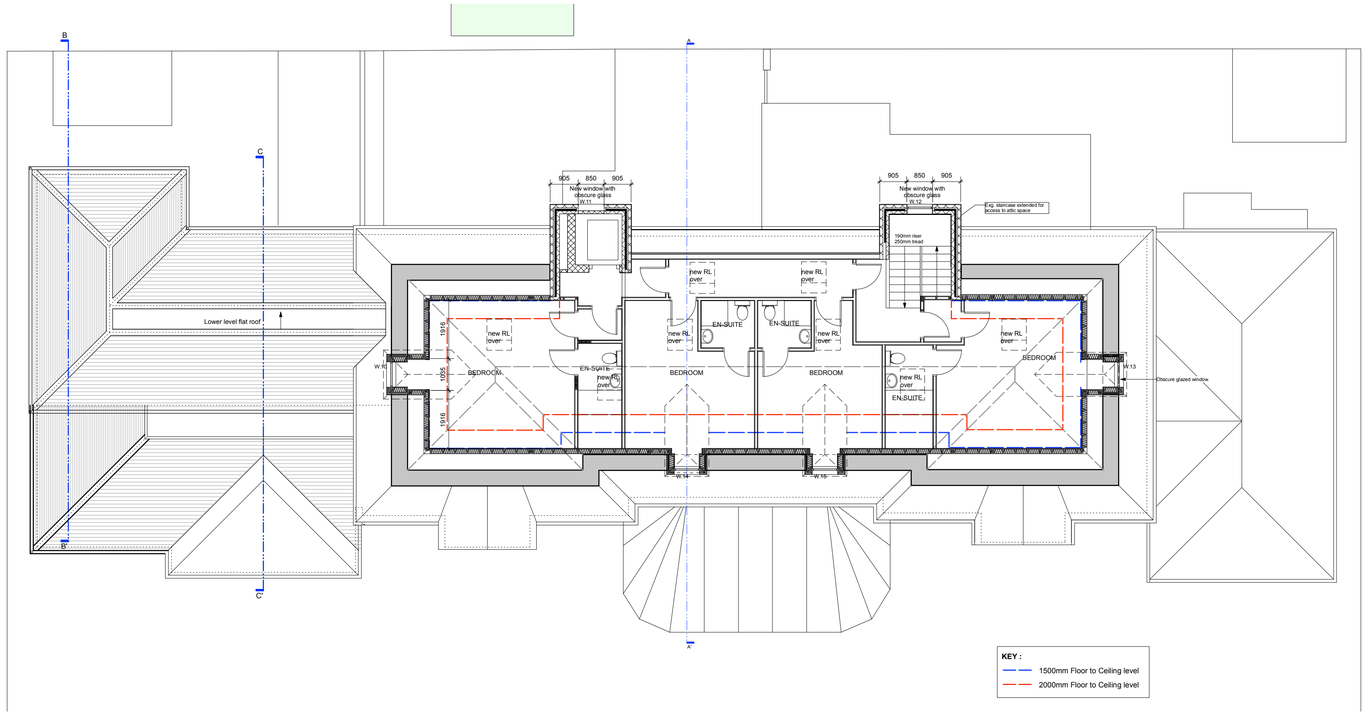

PROPOSED ALTERATION TO EXG. LOFT SPACE

0 1m 2m 3m 4m 5m

SCALE 1:100 aprx.

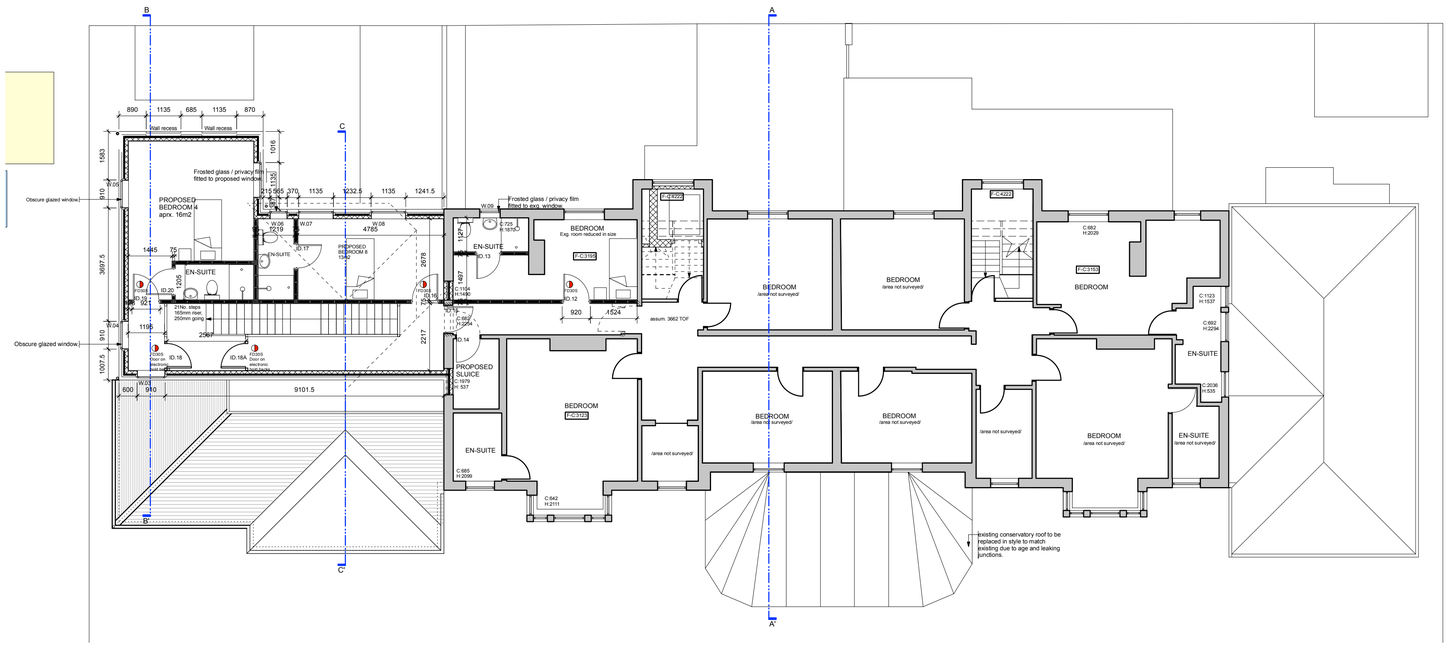

PROPOSED FIRST FLOOR PLAN

0 1m 2m 3m 4m 5m

SCALE 1:100 aprx.

notes:

DRAWINGS ARE FOR PLANNING PURPOSES ONLY AND ARE NOT TO BE USED FOR CONSTRUCTION.
DO NOT SCALE FROM THESE DRAWINGS.
DIMENSIONS TO BE CHECKED ON SITE.

amendments:

A 05.08.19	Produced extension reduced in size
C 12.08.19	Revised Planning Application
D 19.08.19	Section line BB' added to drawings
E 21.08.19	Section line CC' added to drawings
F 25.09.19	South East window to corridor added
G 23.06.25	Scheme amended
H 10.10.25	Scheme amended
J 04.11.25	Scheme amended
K 28.11.25	Rooflights raitionalised

Felce & Guy Partnership LLP
Architects
Studio 5 | English Close | Hove | BN3 7ET
T: 01273 736217 E: info@felceandguy.co.uk

project: Extension to form new bedrooms

location: Highgrove House 32-34 Winchester Road, BN11 4DH

client: Highgrove Care Home

drawing: Proposed First Floor Plan and Loft Space AMENDED

scale: 1:100 | page: A1

drawn by: BK, JM | checked by: SM

date:	drawing number:	revision:
DEC. '18	**2766-05**	**K**

© Felce & Guy Partnership LLP