

EXISTING NORTH / REAR ELEVATION

0 1m 2m 3m 4m 5m

SCALE 1:100

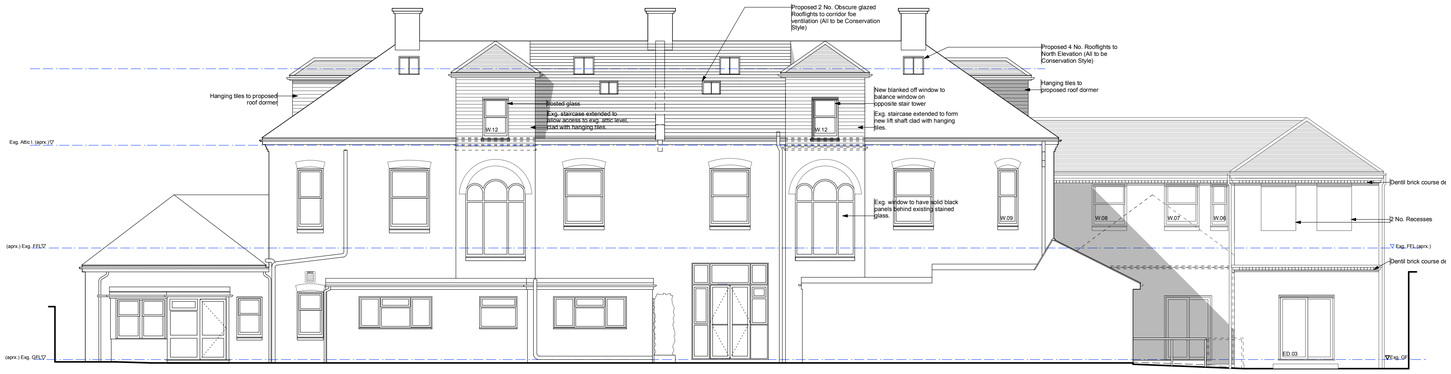

PROPOSED NORTH / REAR ELEVATION

0 1m 2m 3m 4m 5m

SCALE 1:100

PROPOSED SECTION CC'

0 1m 2m 3m 4m 5m

SCALE 1:100

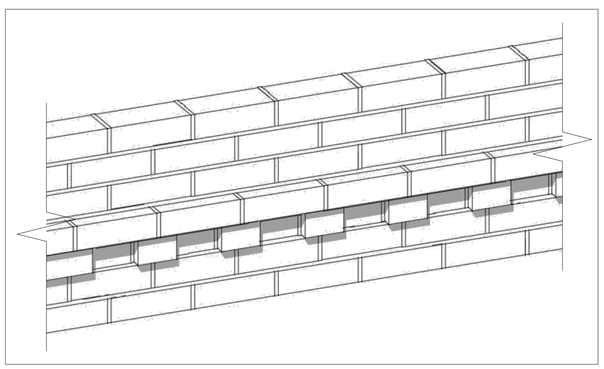

AXONOMETRIC VIEW OF PROPOSED DENTIL BRICK COURSE DETAIL
SCALE N/A

SCHEDULE OF PROPOSED MATERIALS

WALLS TO PROPOSED EXTENSION : PAINTED BRICKWORK TO MATCH EXTISTING

WALLS TO PROPOSED ROOF DORMER AND TO STAIRCASE EXTENSION : VERTICAL TILE HANGING

WINDOWS AND EXT. DOORS : TO MATCH EXISTING

ROOFLIGHTS : DARK FRAMED CONSERVATION STYLE

ROOF : ROOFING TILES TO MATCH EXISTING

RAINWATER GOODS : POWDER COATED ALUMINIUM TO MATCH EXISTING

notes:

DRAWINGS ARE FOR PLANNING PURPOSES ONLY AND ARE NOT TO BE USED FOR CONSTRUCTION.
DO NOT SCALE FROM THESE DRAWINGS.
DIMENSIONS TO BE CHECKED ON SITE.

amendments:

A 05.08.19	Produced extension reduced in size
C 12.08.19	Revised Planning Application
D 21.08.19	Proposed section CC' added to drawing
E 23.06.25	Scheme amended
F 10.10.25	Scheme amended
G 04.11.25	Mansard roof added to rear to avoid long dormer and reduce visual impact
H 28.11.25	Rooflight locations and types clarified and rationalised

Felce & Guy Partnership LLP
Architects

Studio 5 | English Close | Hove | BN3 7ET
T: 01273 736217 E: info@felceandguy.co.uk

project: Extension to form new bedrooms

location: Highgrove House 32-34 Winchester Road, BN11 4DH

client: Highgrove Care Home

drawing: Existing and Proposed North Elevations AMENDED

scale: 1:100 | page: A1

drawn by: BK, JM | checked by: SM

date: DEC. '18 | drawing number: **2766-08** | revision: **H**

© Felce & Guy Partnership LLP