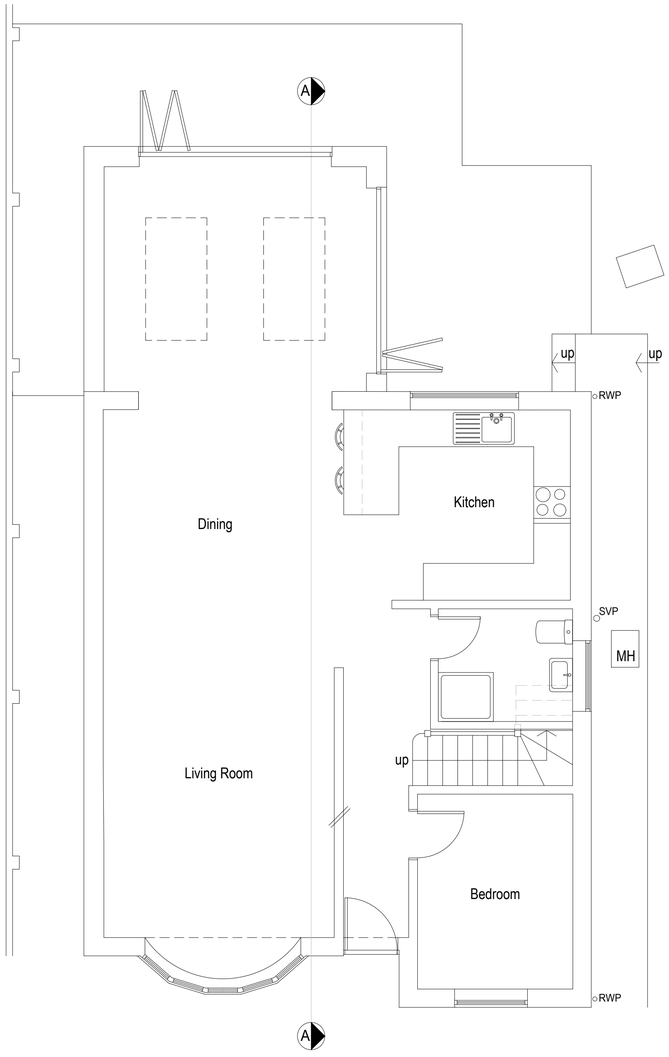

Existing Ground Floor Plan 1:50

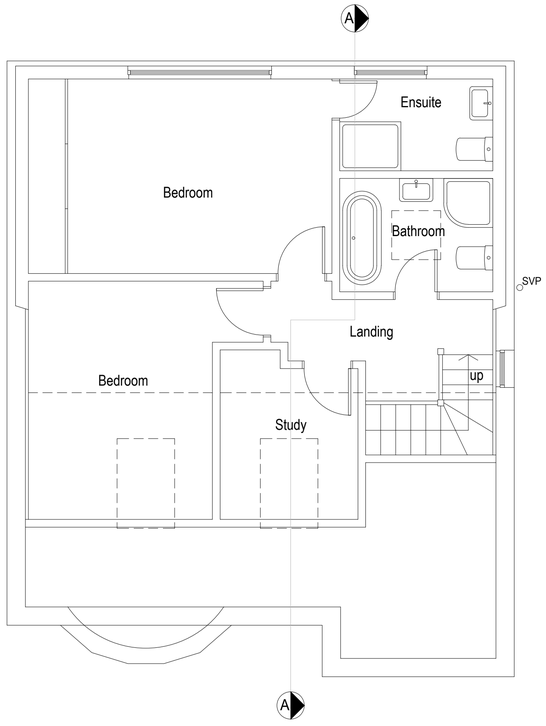

Existing First Floor Plan 1:50

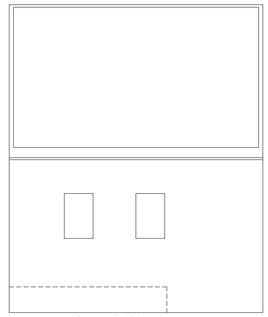

Existing Roof Plan 1:100



Location plan 1:2500

1:1250 0 10 20 30 40 50 60 70 80 90 100

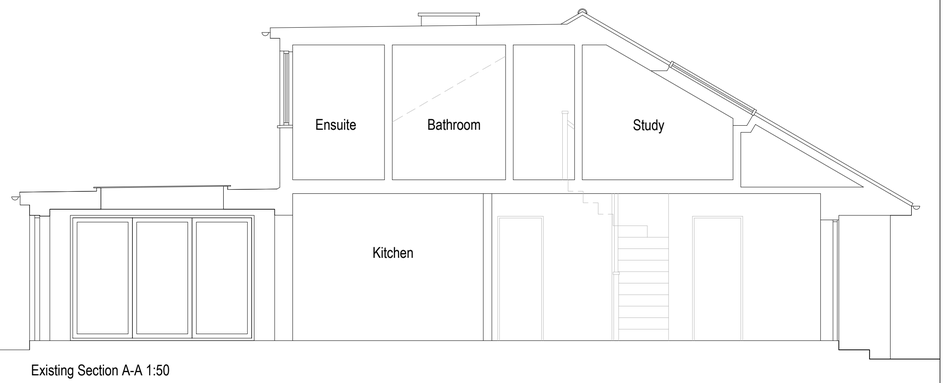

Existing Section A-A 1:50

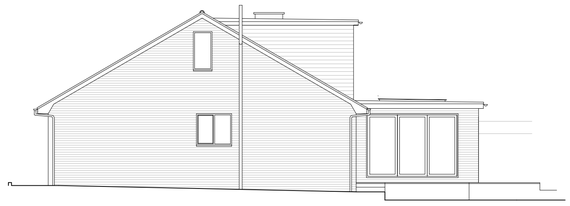

Existing Side (South) Elevation 1:100

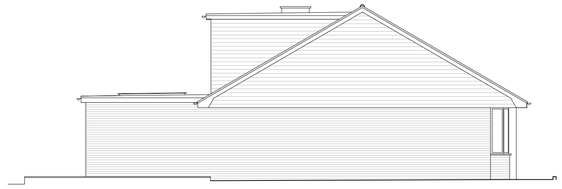

Existing Side (North) Elevation 1:100



Existing Front (West) Elevation 1:100

1:100 0 1 2 3 4 5 6 7 8 9 10m

1:50 0 1 2 3 4 5 6 7 8 9 10m

Rev A 16.12.24 Roof plan added amendments

bpm Architectural Services Ltd.

client: Neil and Angie Goatley

project: 4 Truleigh Way
Shoreham
BN43 6HW

project ref: 2662 Drawing No. 100A

drawing title: Existing plans, elevations and section

drawn by: J.Boys

date: Dec 25 scale: 1:50/100@ A1

www.bpmnet.co.uk
info@bpmnet.co.uk

Do not scale off drawing, check all dimensions on site before work is commenced

All goods materials workmanship to conform with current building regs BSS and COP's