15 Mill Hill Close, Shoreham-by-Sea, BN43 5TP

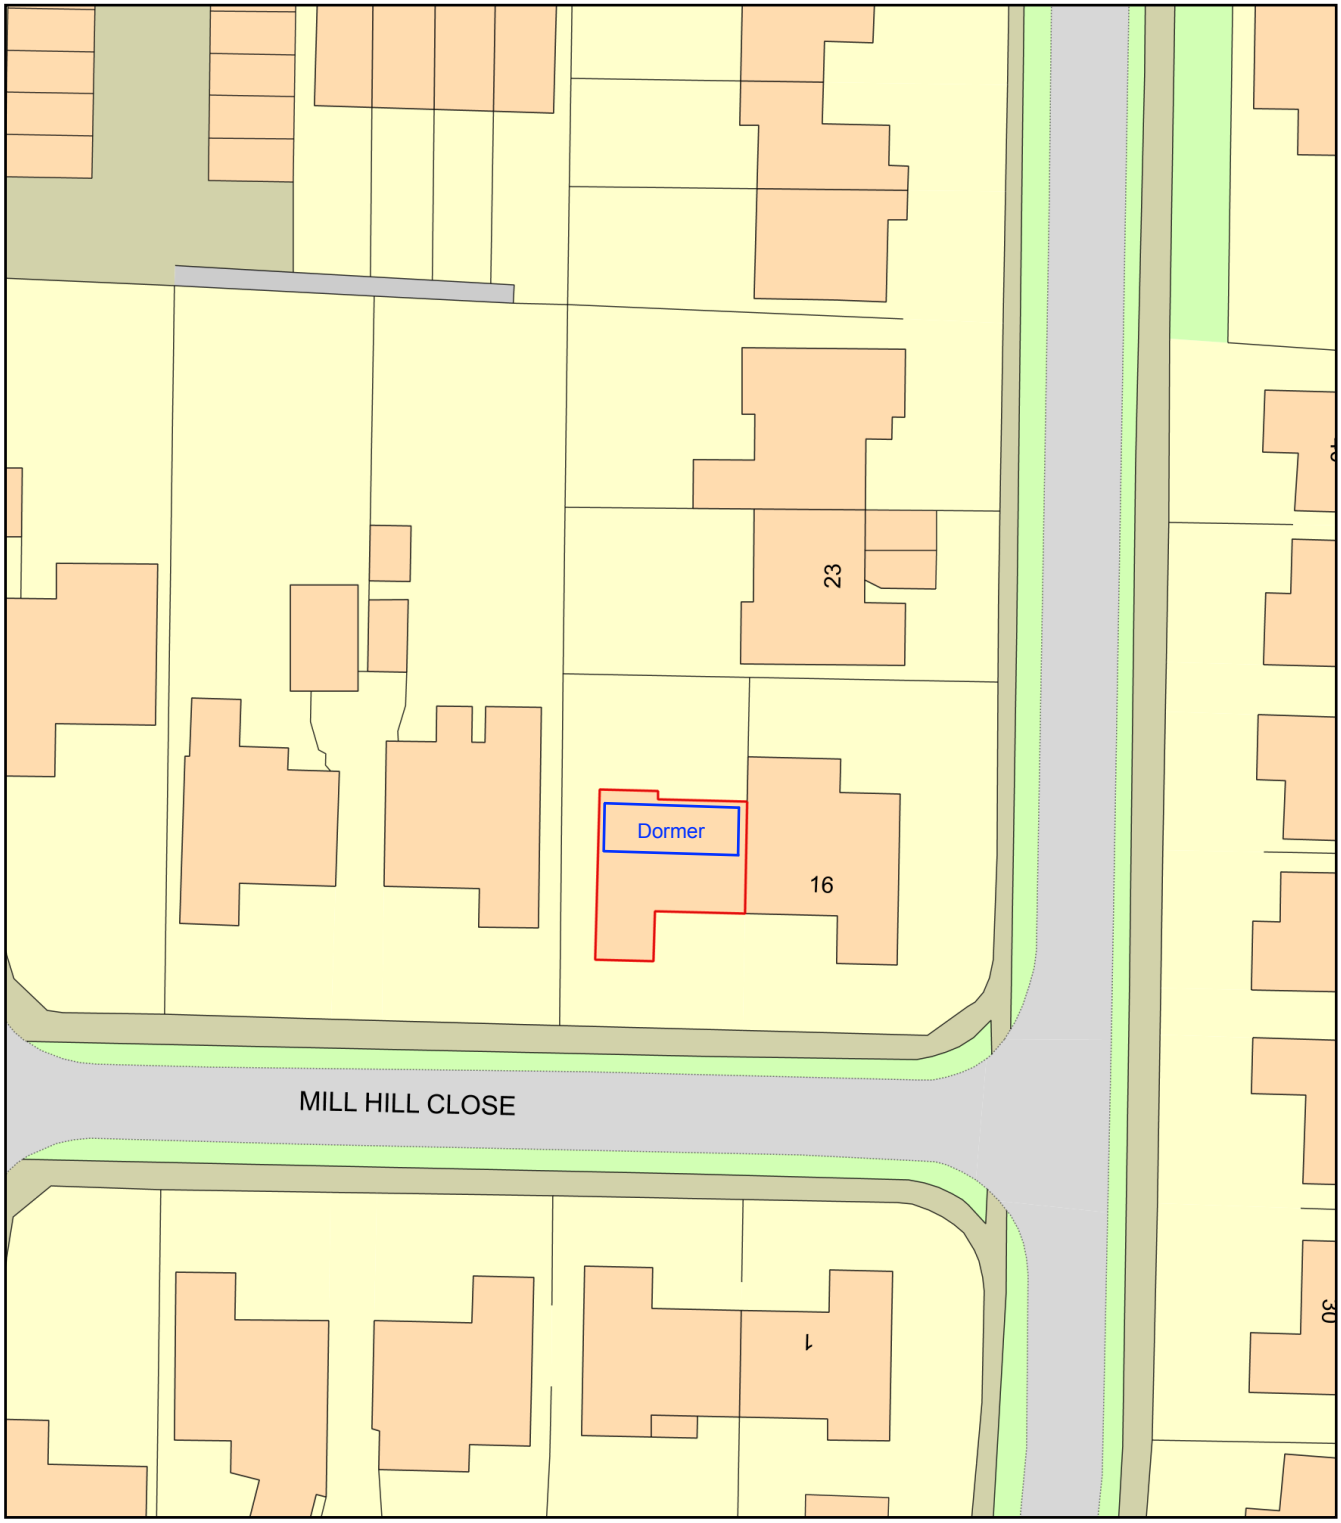

0 20
Metres

N

ReQuestaPlan

Plan Produced for: Mr A. Handley

Date Produced: 25 Feb 2021

Plan Reference Number: TQRQM21056152652273

Scale: 1:500 @ A4

© Crown copyright and database rights 2019 OS 100042766