
SCALE: 1/50

0 1 2 3m

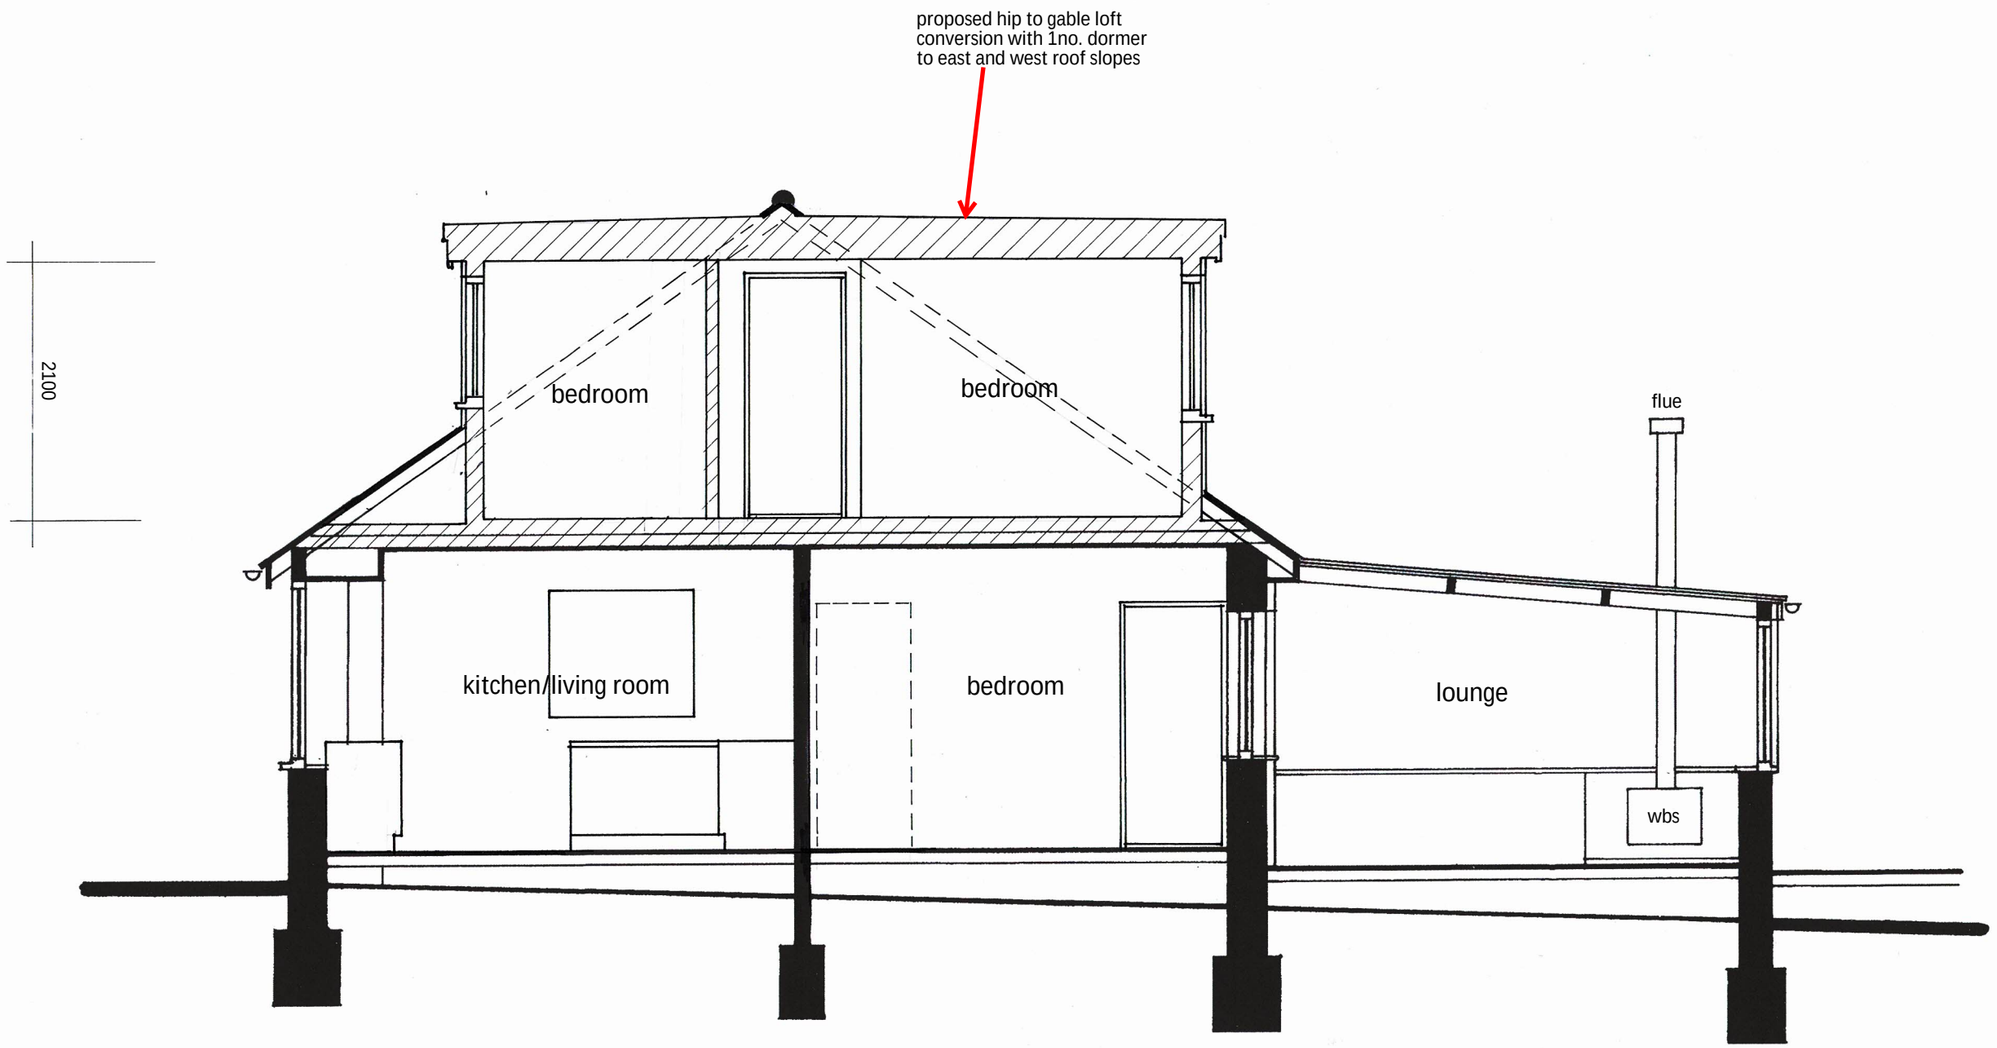

Proposed section A-A

ISSUE A - 05/01/2021 - PLANNING REQUIREMENTS
ISSUE B - 03/03/2021 - PLANNING REQUIREMENTS
ISSUE C - 09/03/2021 - PLANNING REQUIREMENTS

All setting out and dimensions are to be checked on site before starting work and the architect notified of any discrepancies

M.P. Technical Services
5 Harebeating Crescent
Hailsham
East Sussex
BN27 1JH
Tel: 01323 842747
Email: pavey456@gmail.com

Client
Mr A. Gibbs

Job Title
44 Bristol Avenue
Lancing
BN15 8NL

Drg Title
Proposed
section A-A

Scale 1/50 @ A3

Date 9/3/21 Drg by MP

Drg No. P3C