SCALE: 1/50

0 1 2 3m

MATERIALS & FINISHES


PITCHED ROOF-
Plain concrete tiles to match existing.

FLAT ROOF-
Grey GRP

DORMER & GABLE WALLS-
Plain concrete tilehanging to approval.

WINDOWS & FASCIA ETC-
White UPVC to match existing.

R. W. GOODS-
White UPVC to match existing.

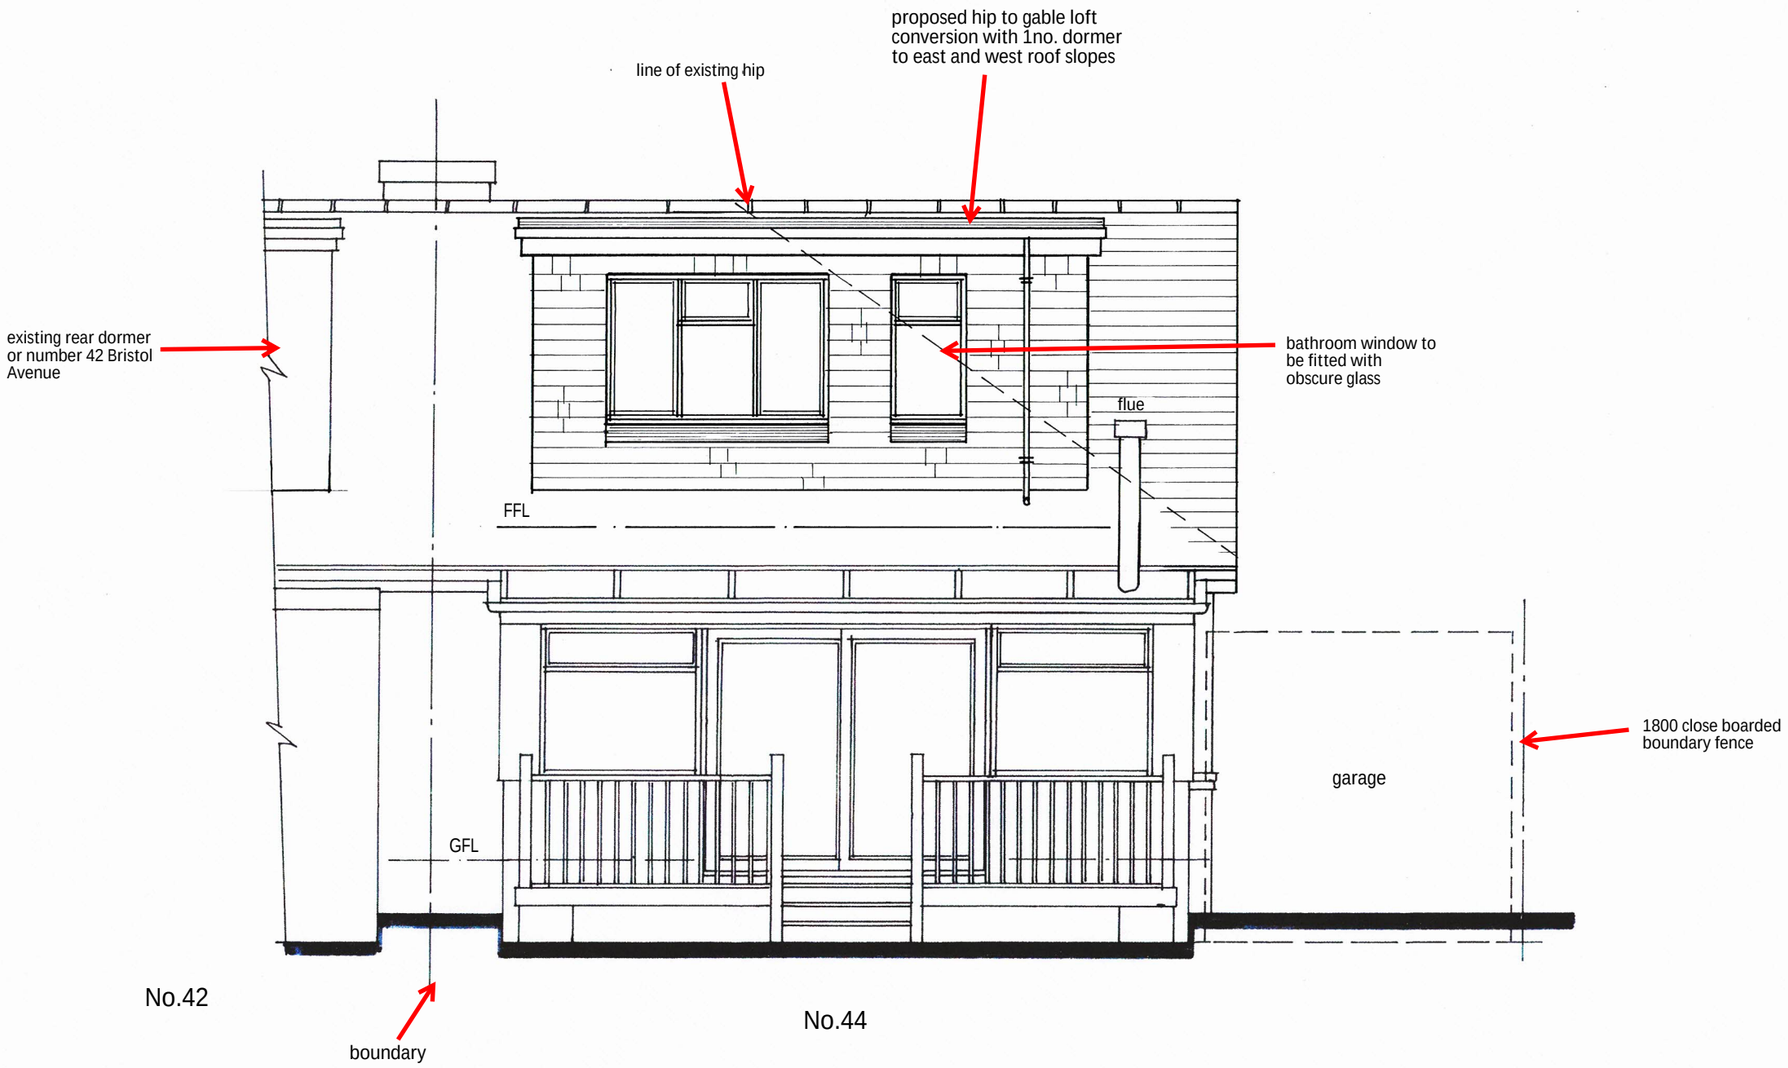

Proposed Rear (East) Elevation

ISSUE A - 05/01/2021 - PLANNING REQUIREMENTS
ISSUE B - 03/03/2021 - PLANNING REQUIREMENTS
ISSUE C - 09/03/2021 - PLANNING REQUIREMENTS

All setting out and dimensions are to be checked on site before starting work and the architect notified of any discrepancies

M.P. Technical Services
5 Harebeating Crescent
Hailsham
East Sussex
BN27 1JH
Tel: 01323 842747
Email: pavey456@gmail.com

Client
Mr A. Gibbs

Job Title
44 Bristol Avenue
Lancing
BN15 8NL

Drg Title
Proposed
Rear (East) Elevation

Scale
1/50 @ A3

Date
9/3/21

Drg by MP

Drg No.
P6C