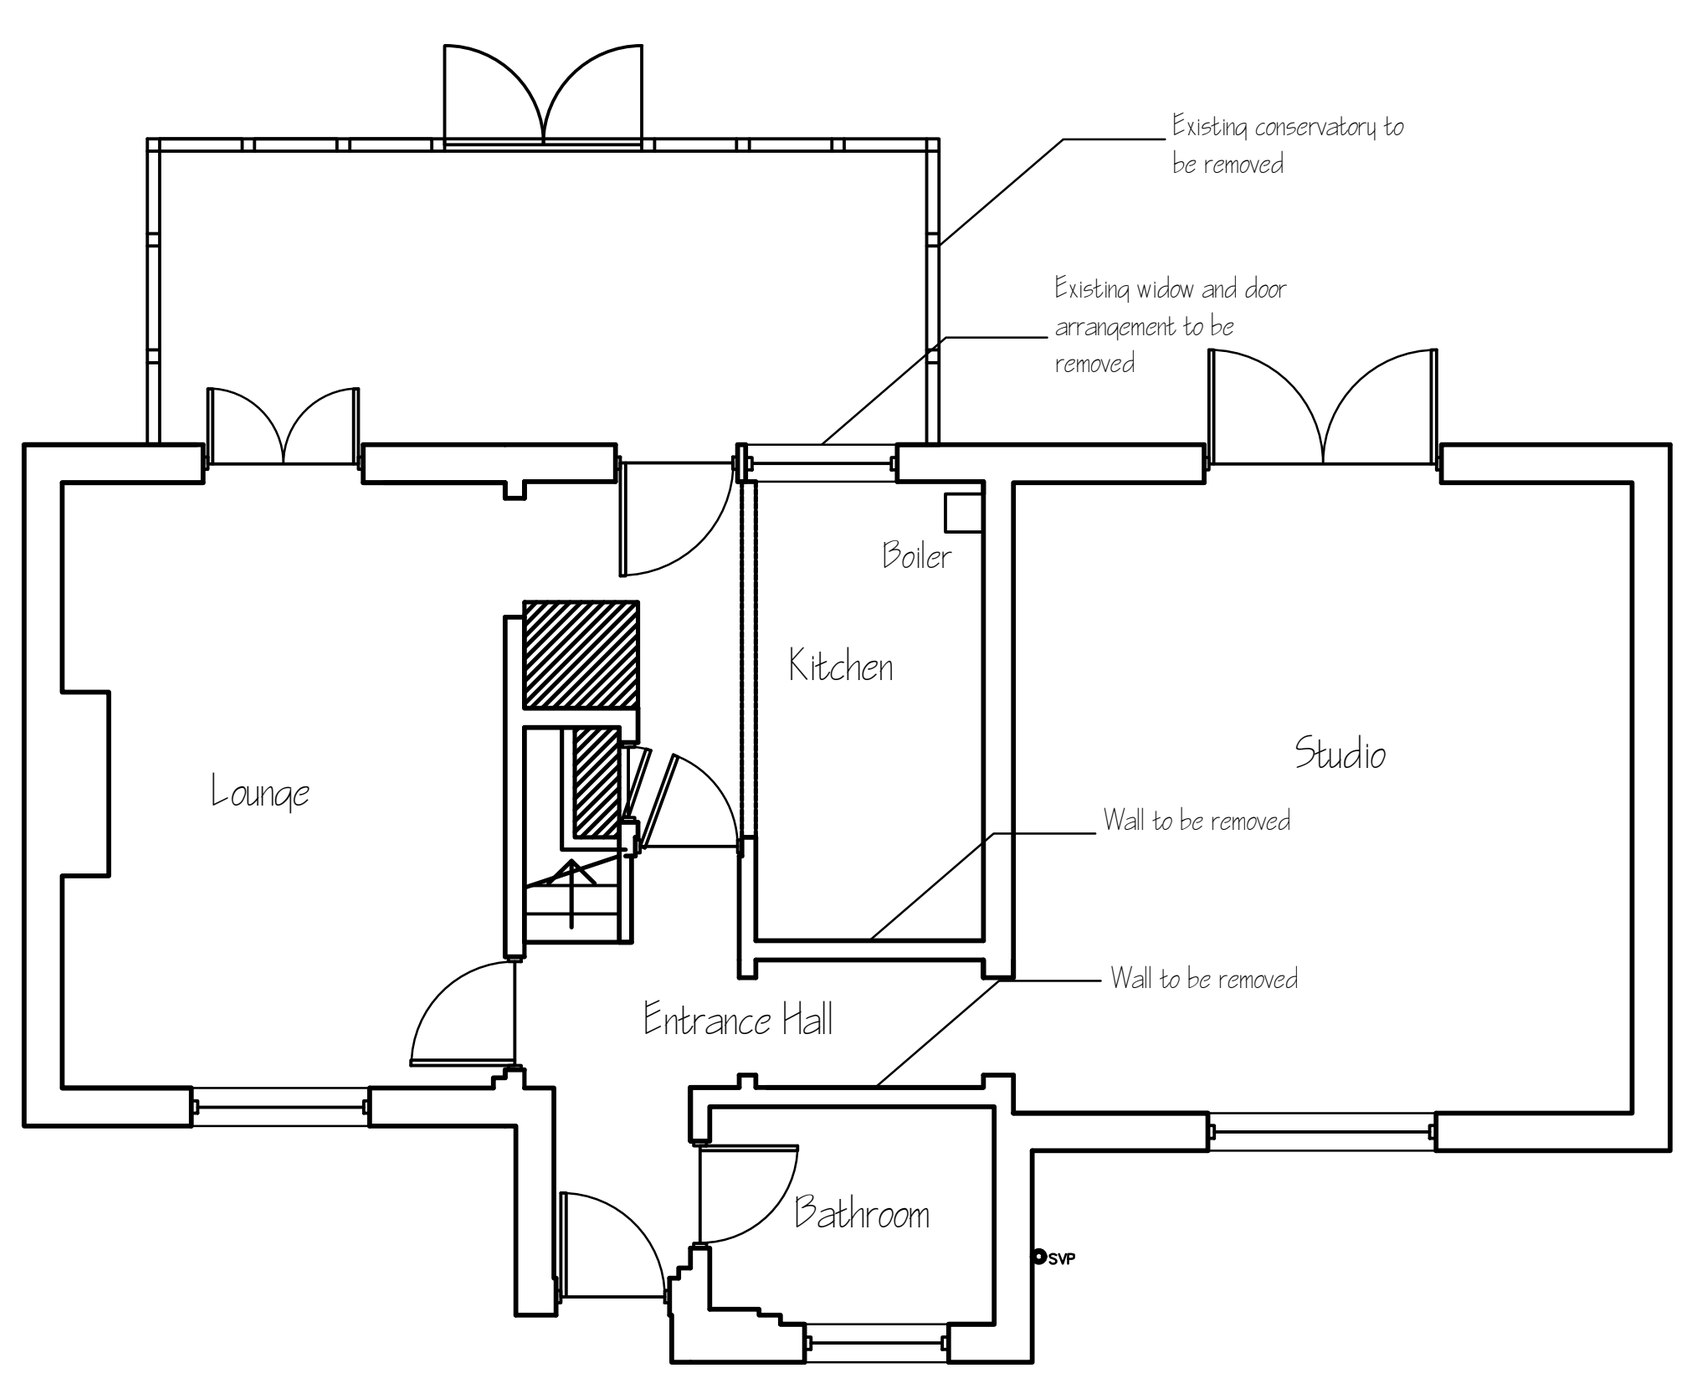

Existing Ground Floor Plan
Scale: 1:100

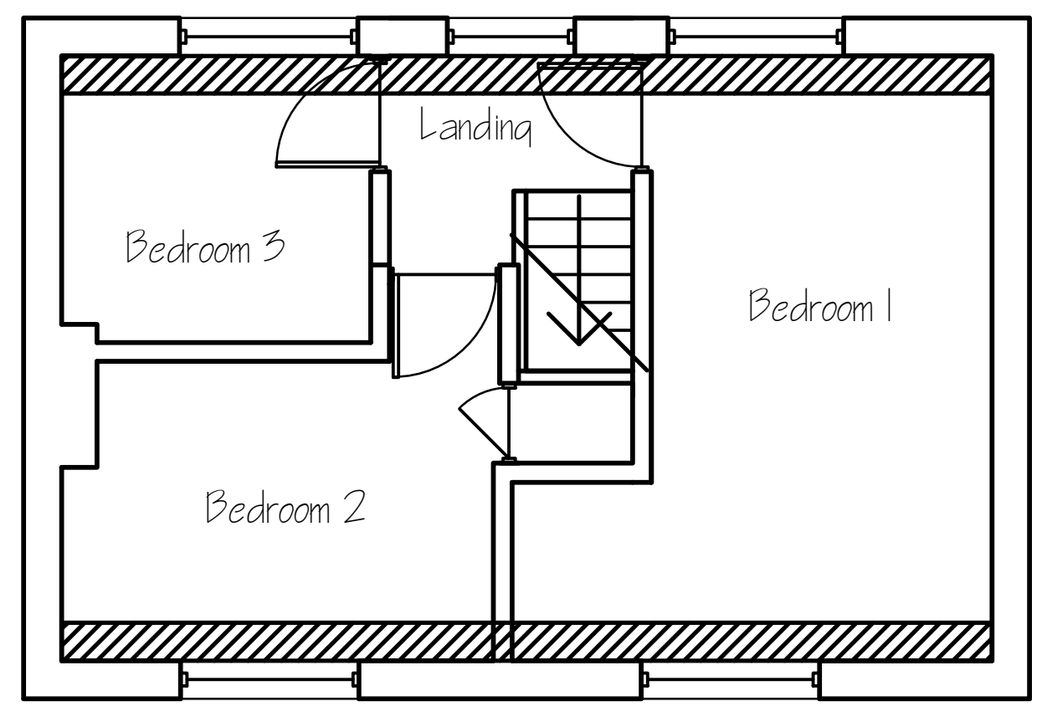

Existing First Floor Plan
Scale: 1:100

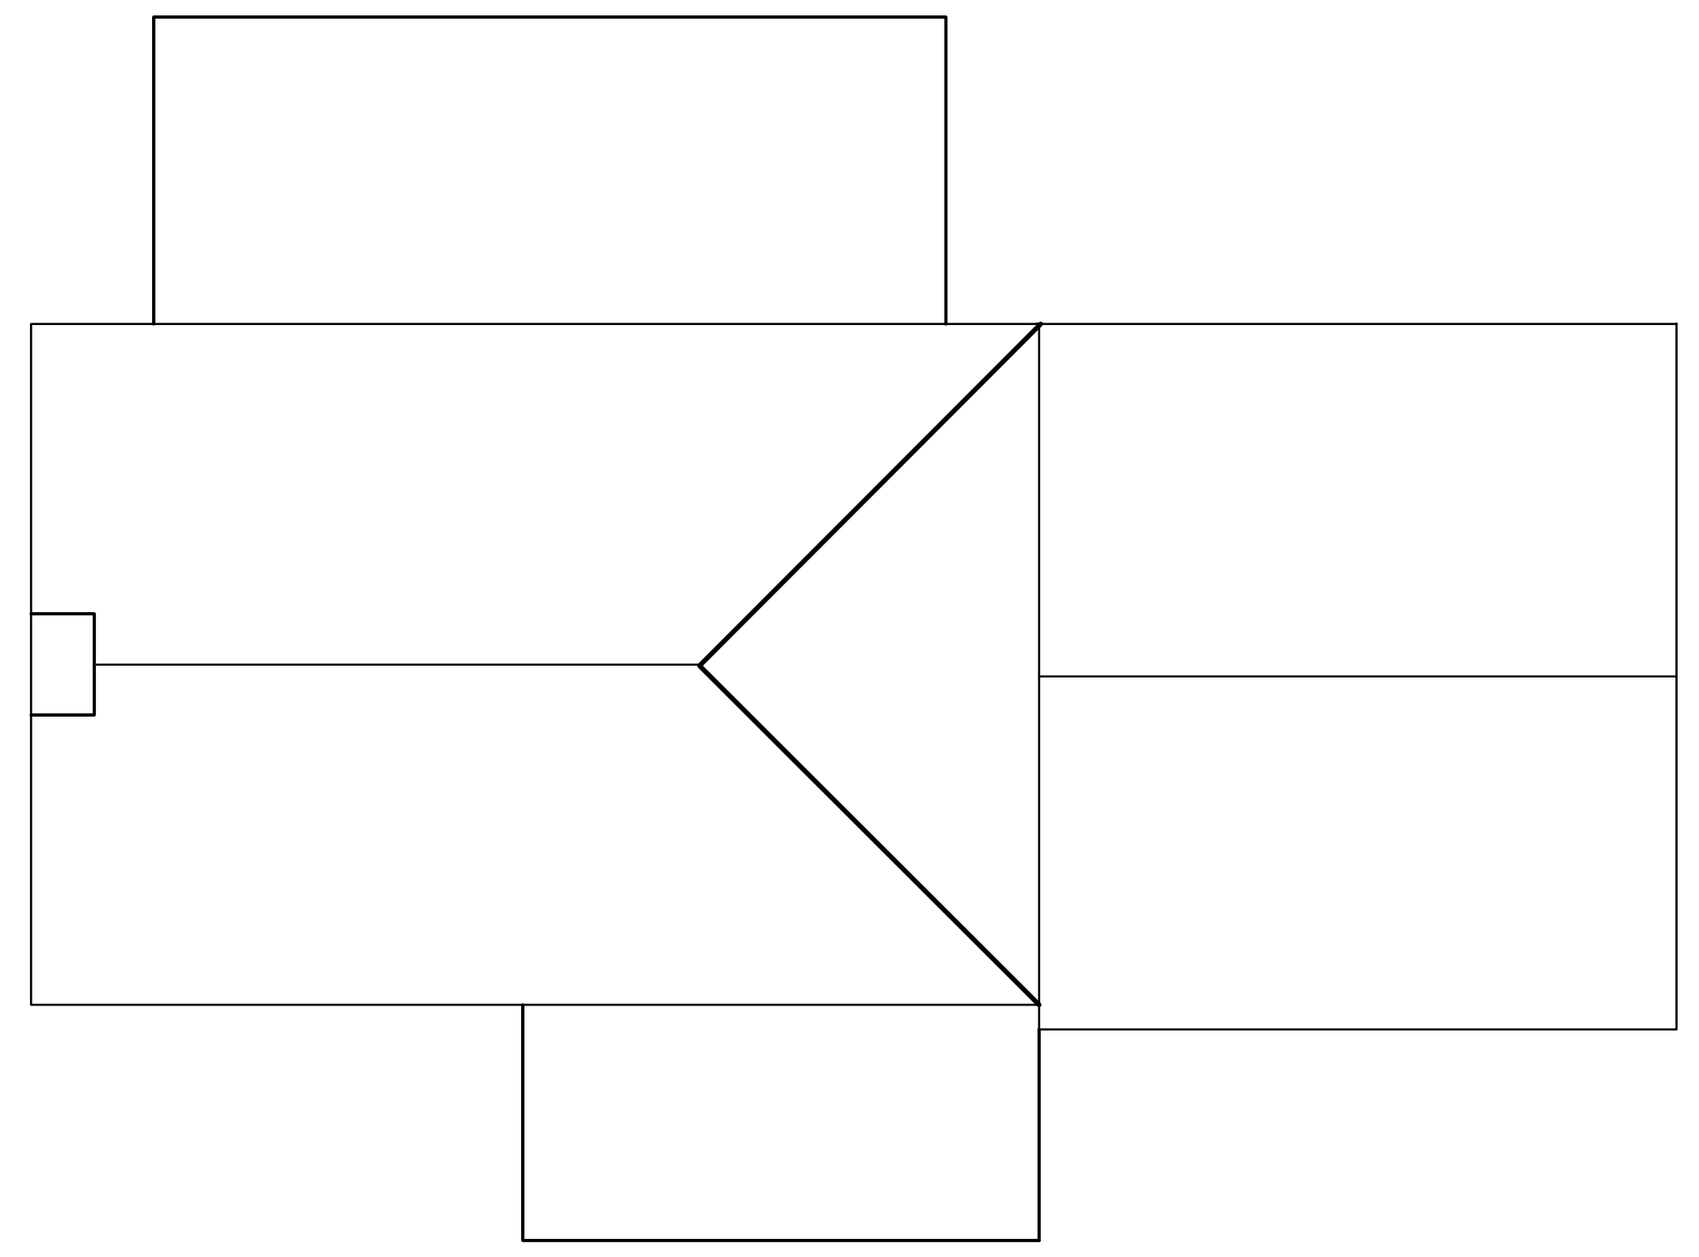

Existing Roof Plan (Assumed)
Scale: 1:100

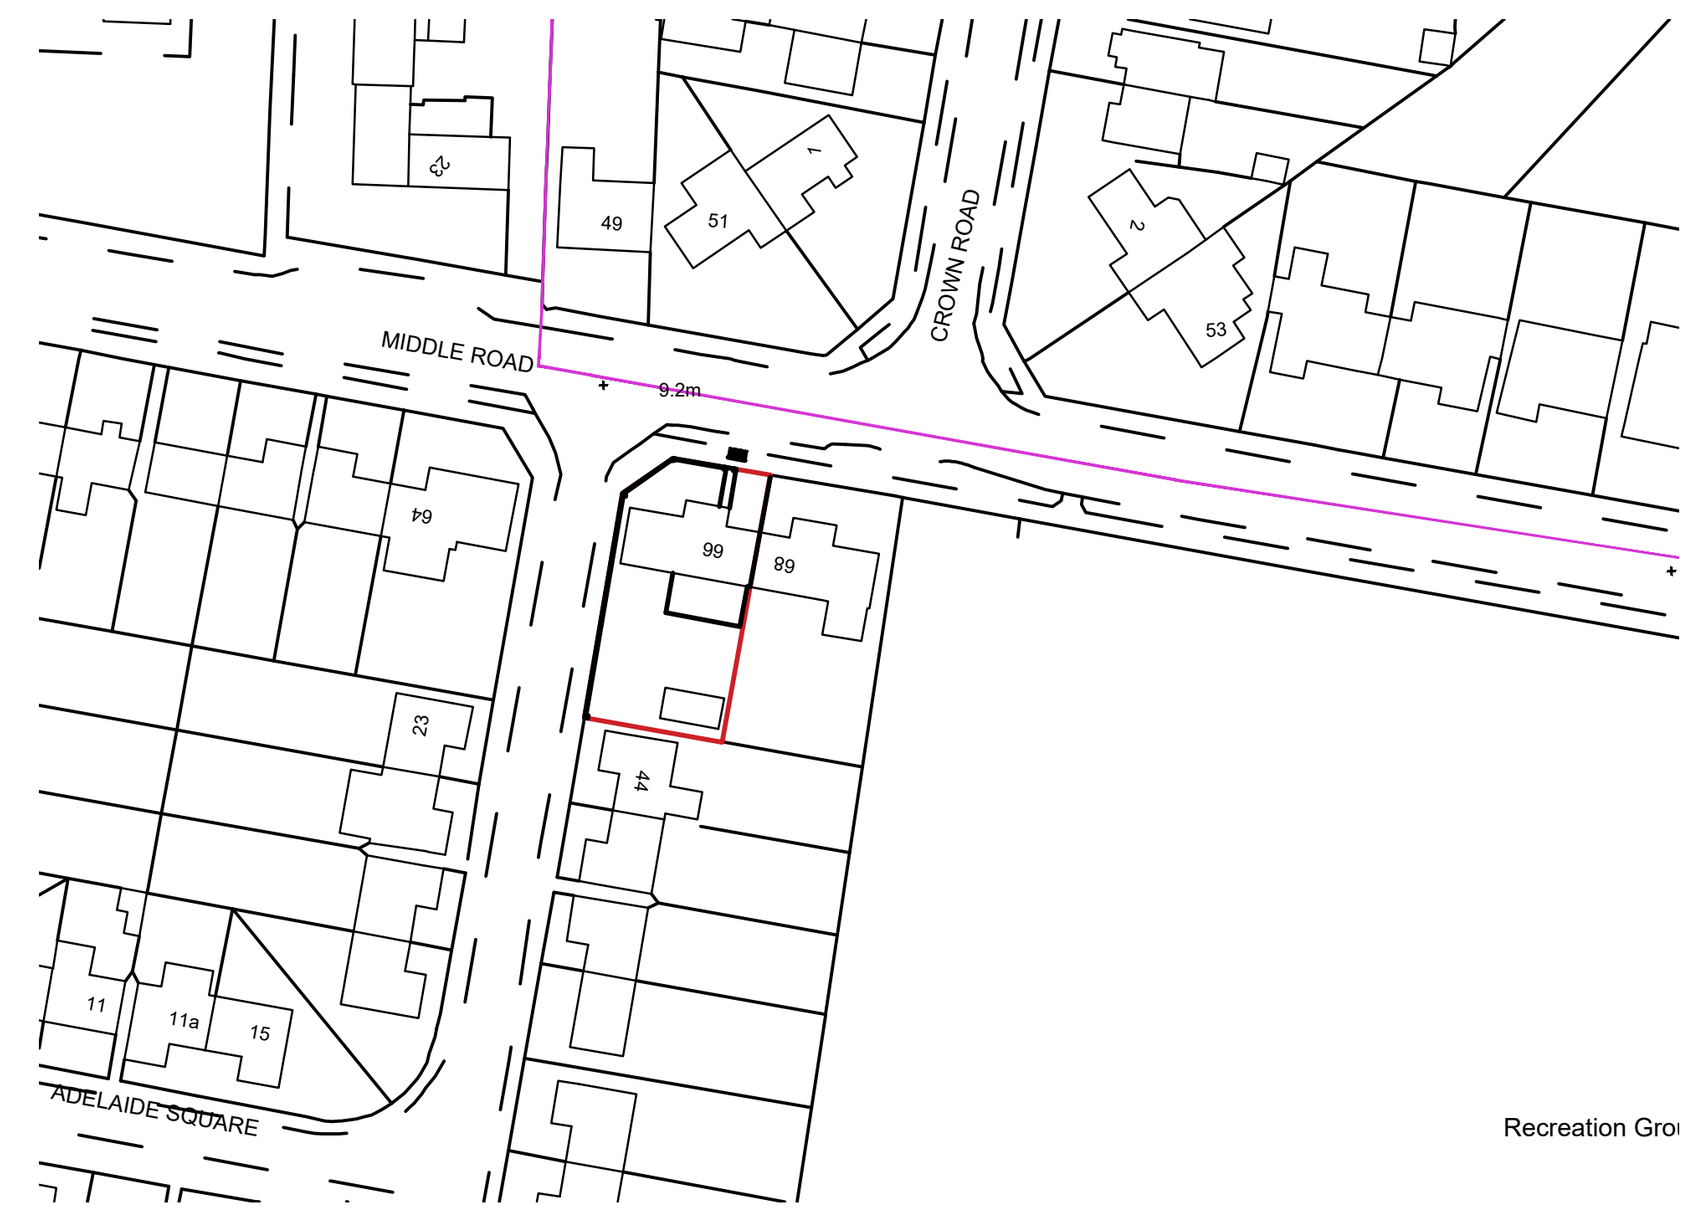

Location Plan
Scale: 1:1250

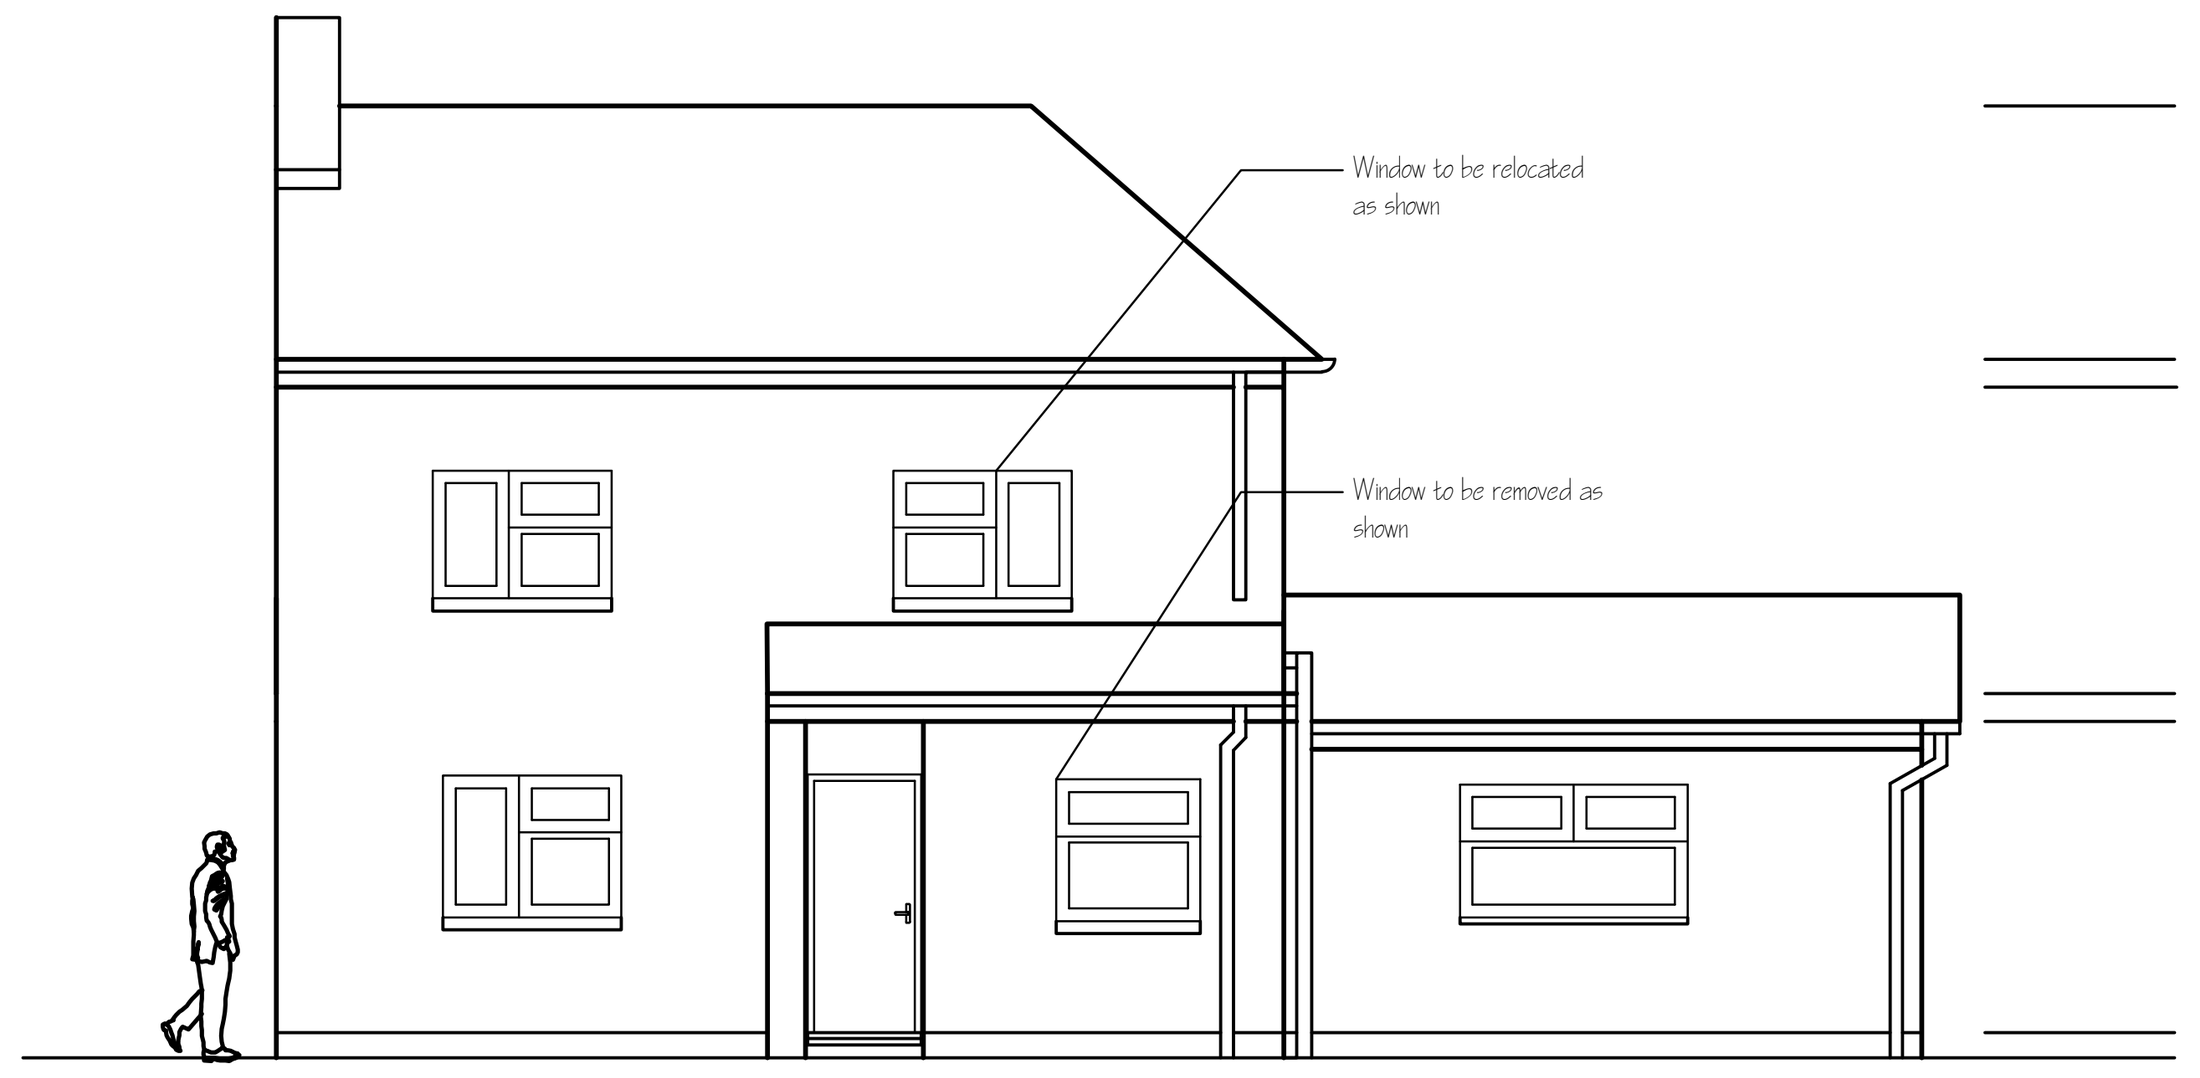

Existing Front Elevation
Scale: 1:100

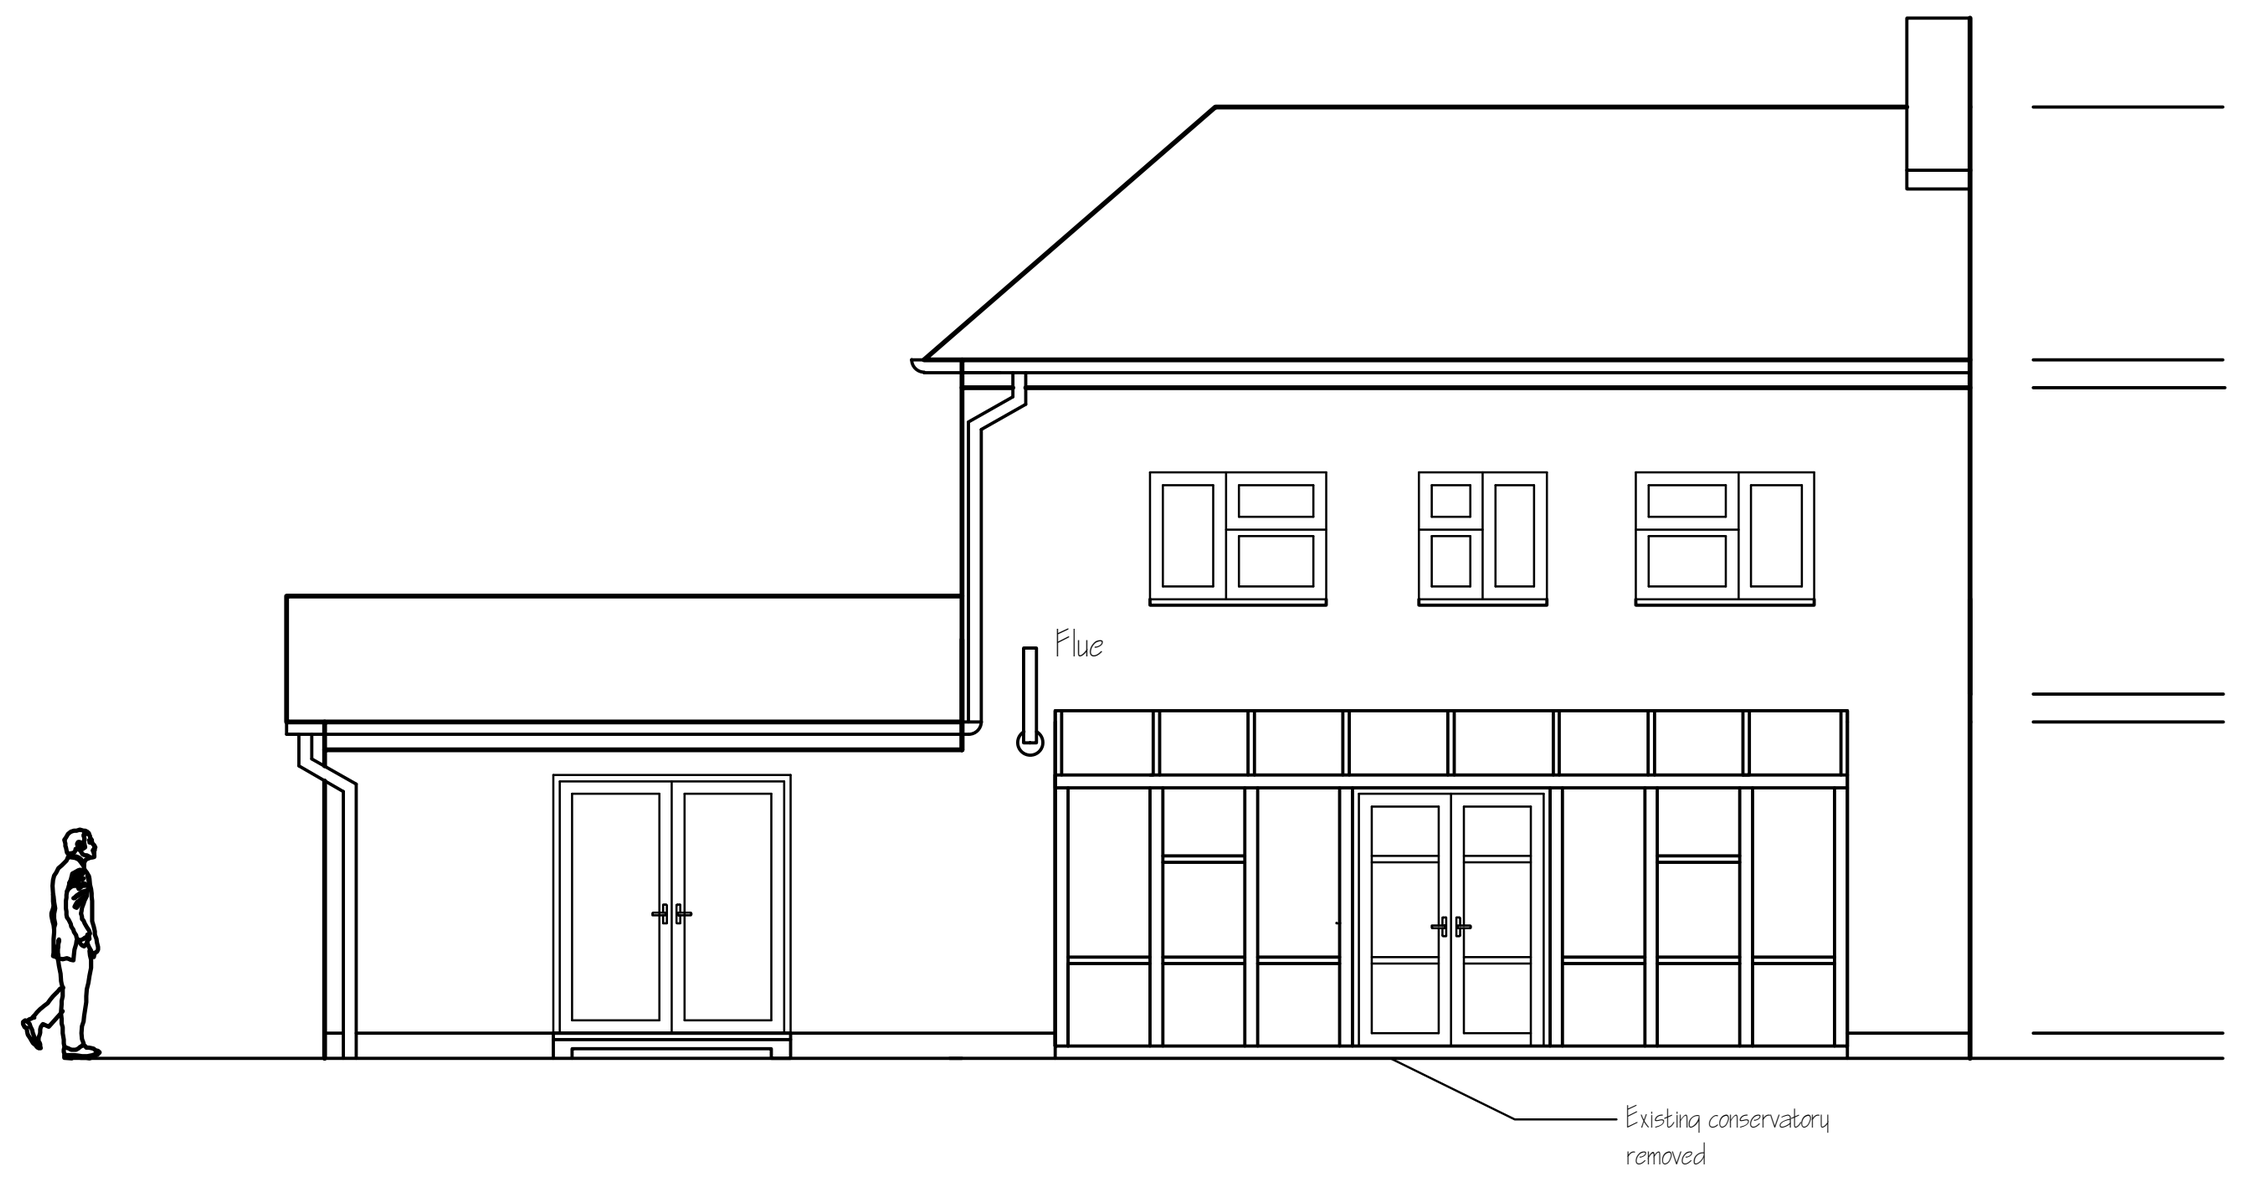

Existing Rear Elevation
Scale: 1:100

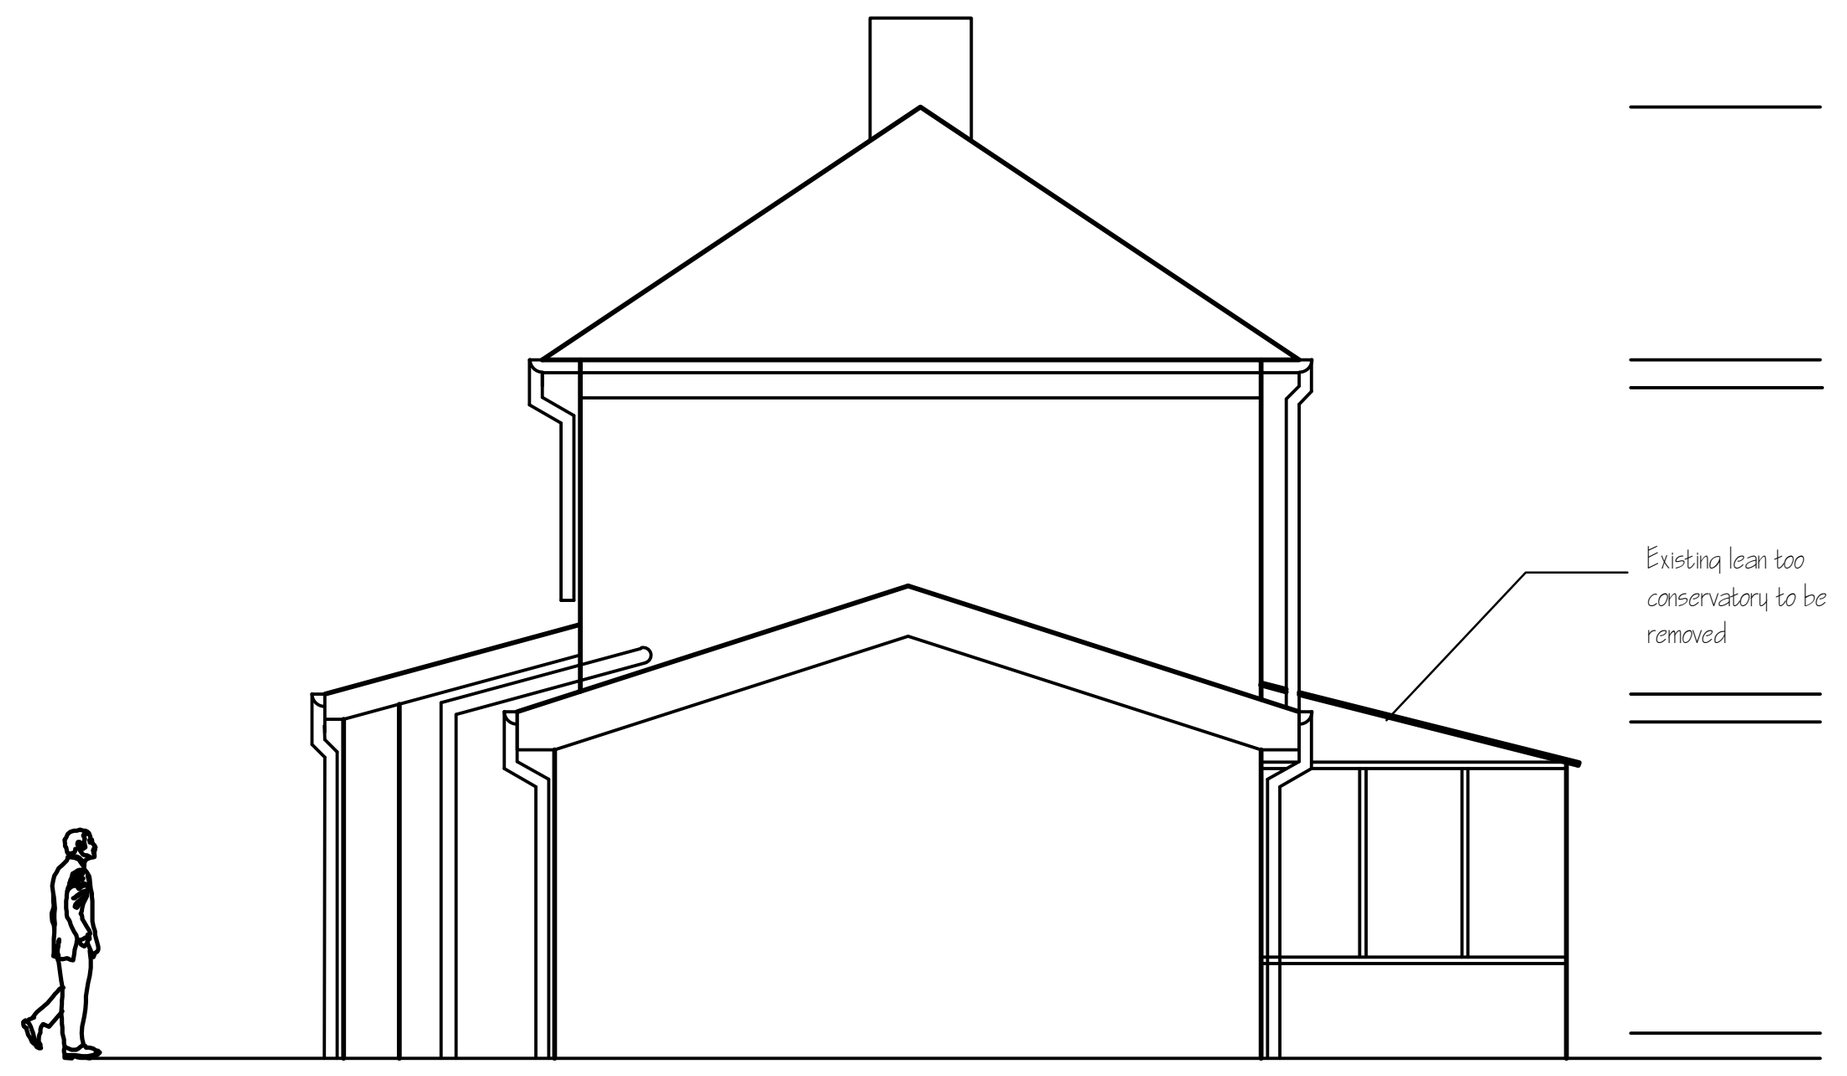

Existing West Elevation
Scale: 1:100

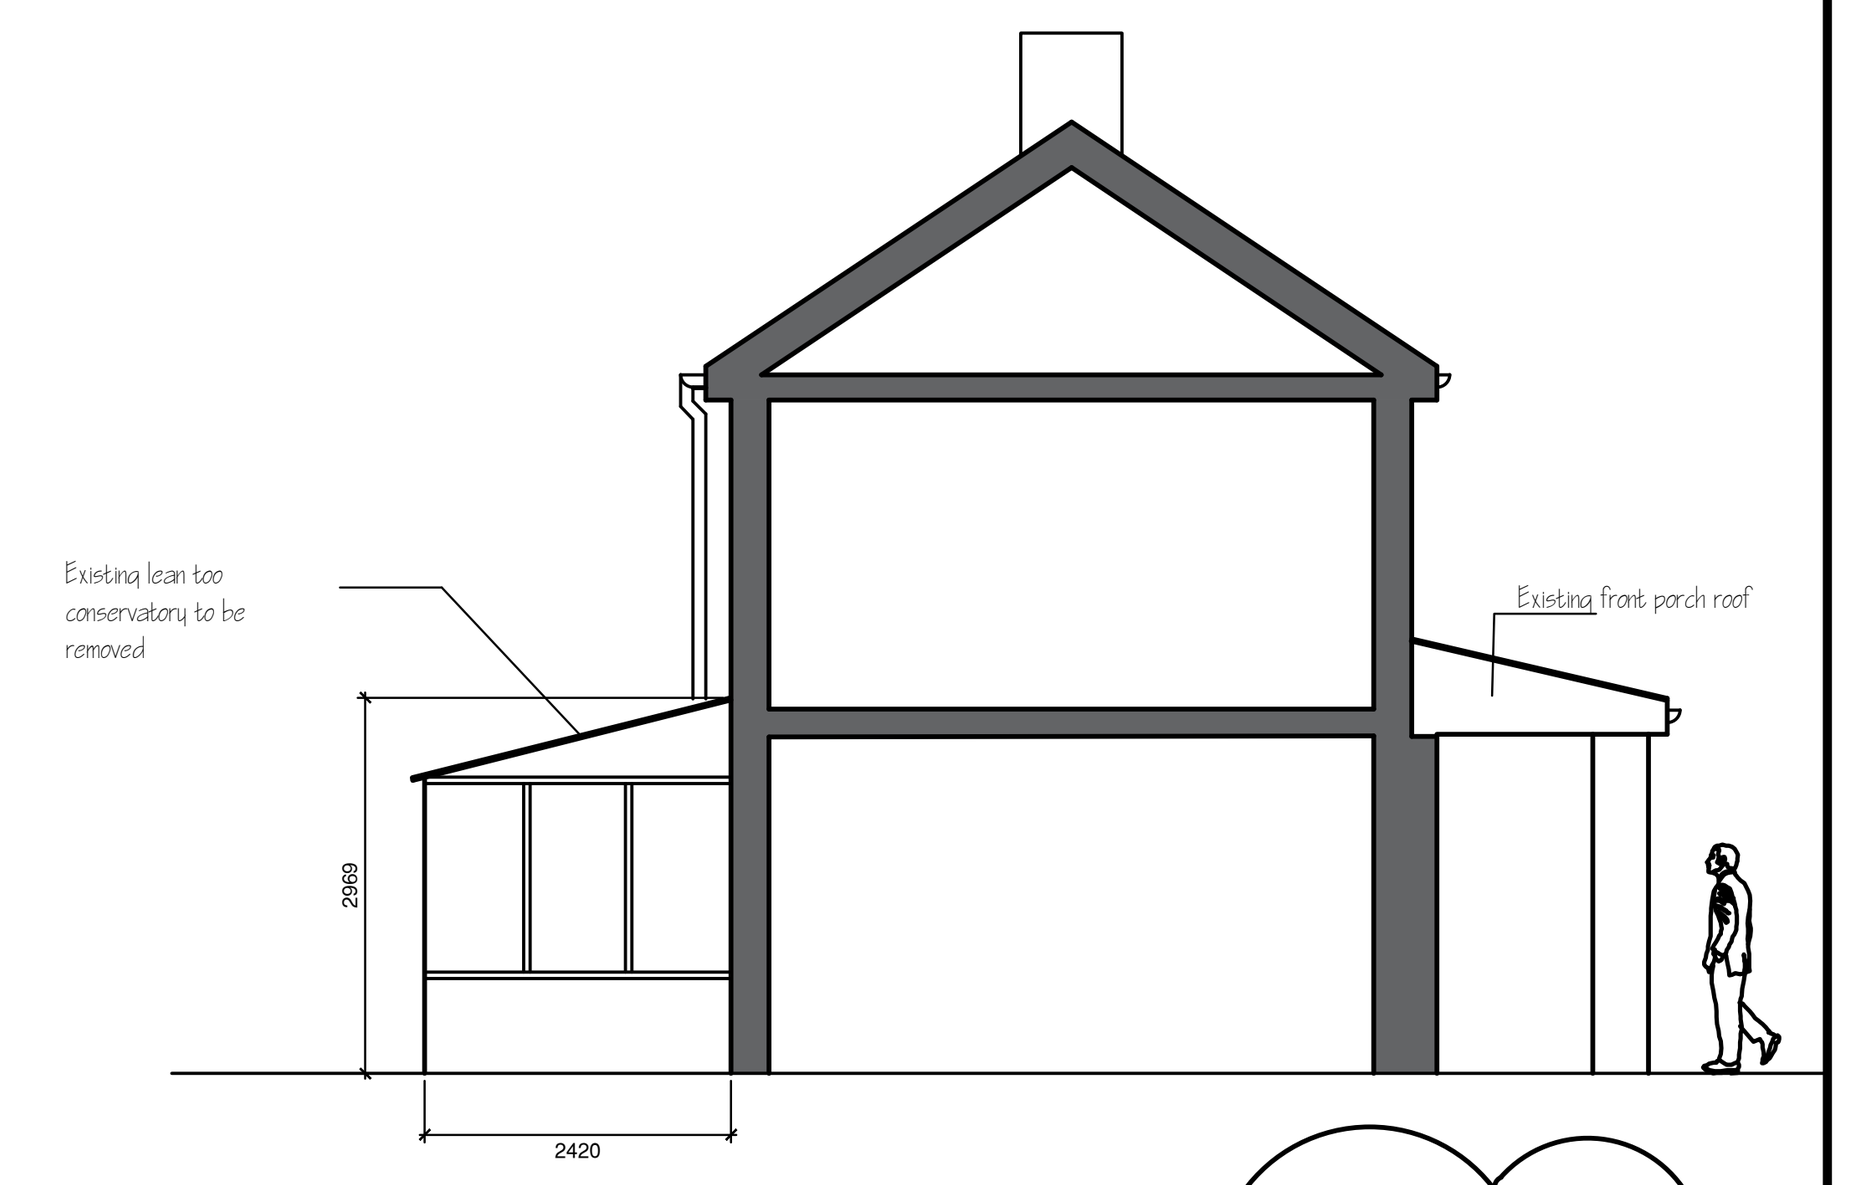

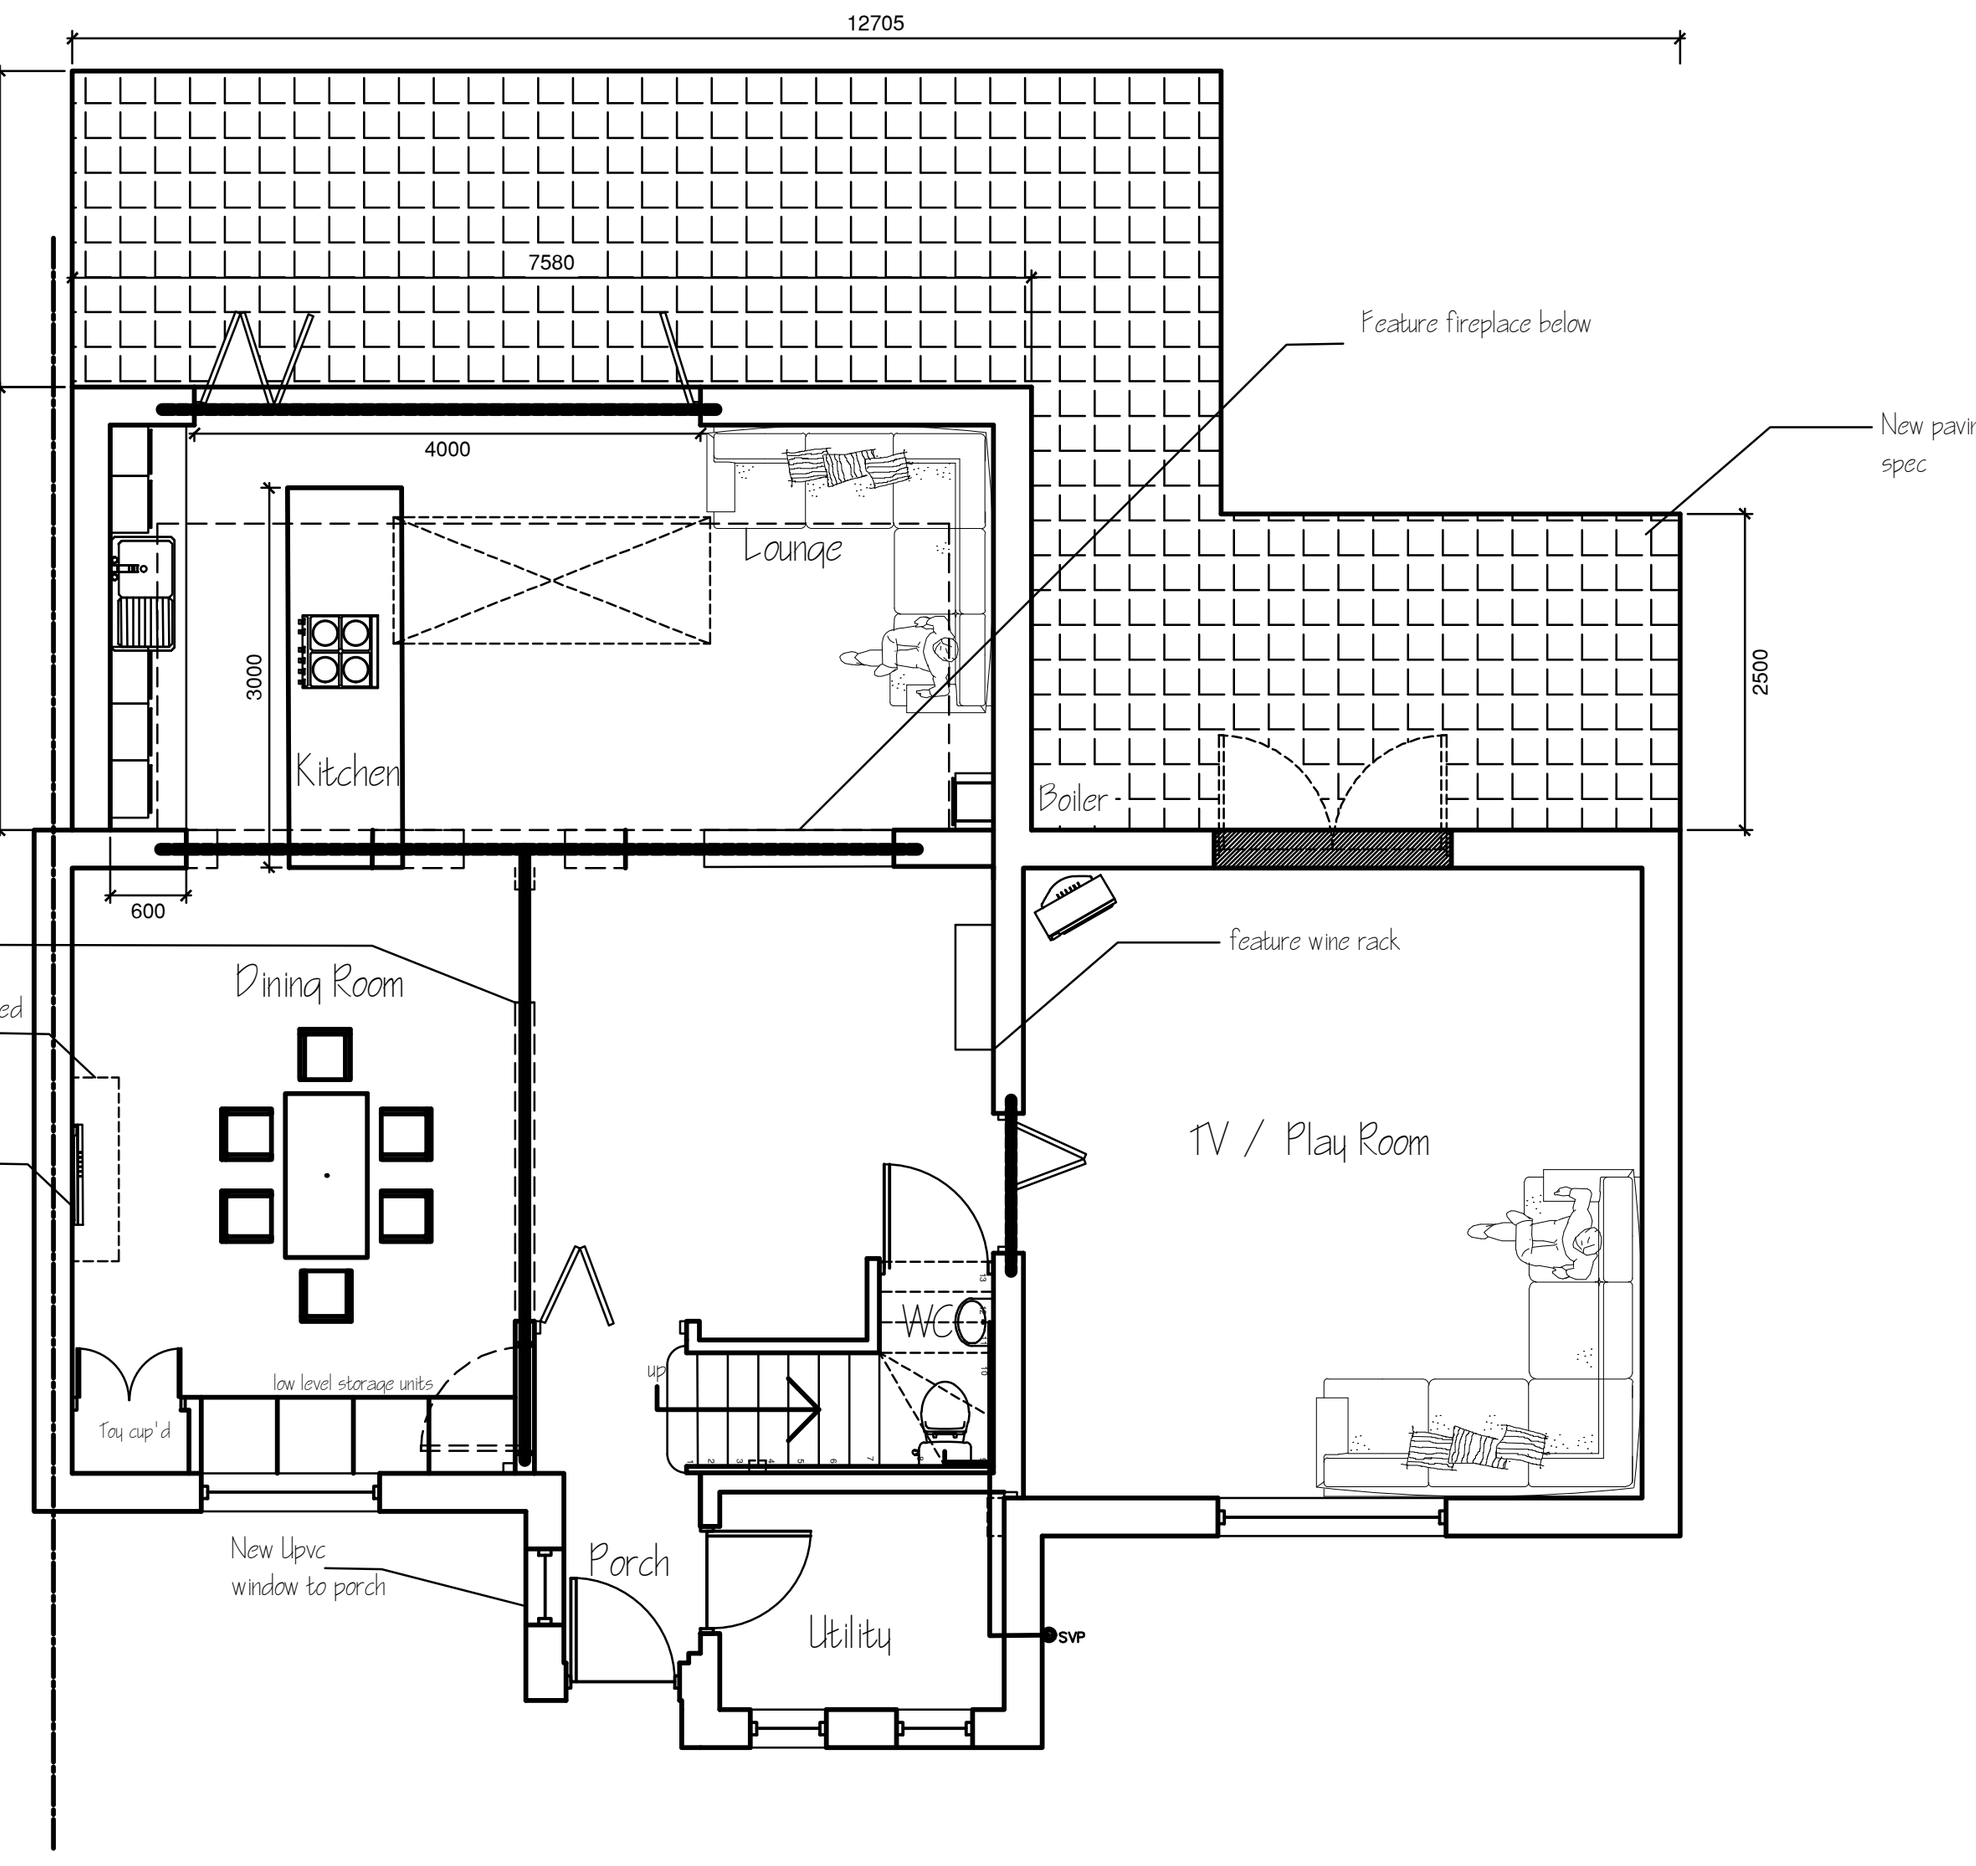

Proposed Ground Floor Plan
Scale: 1:100

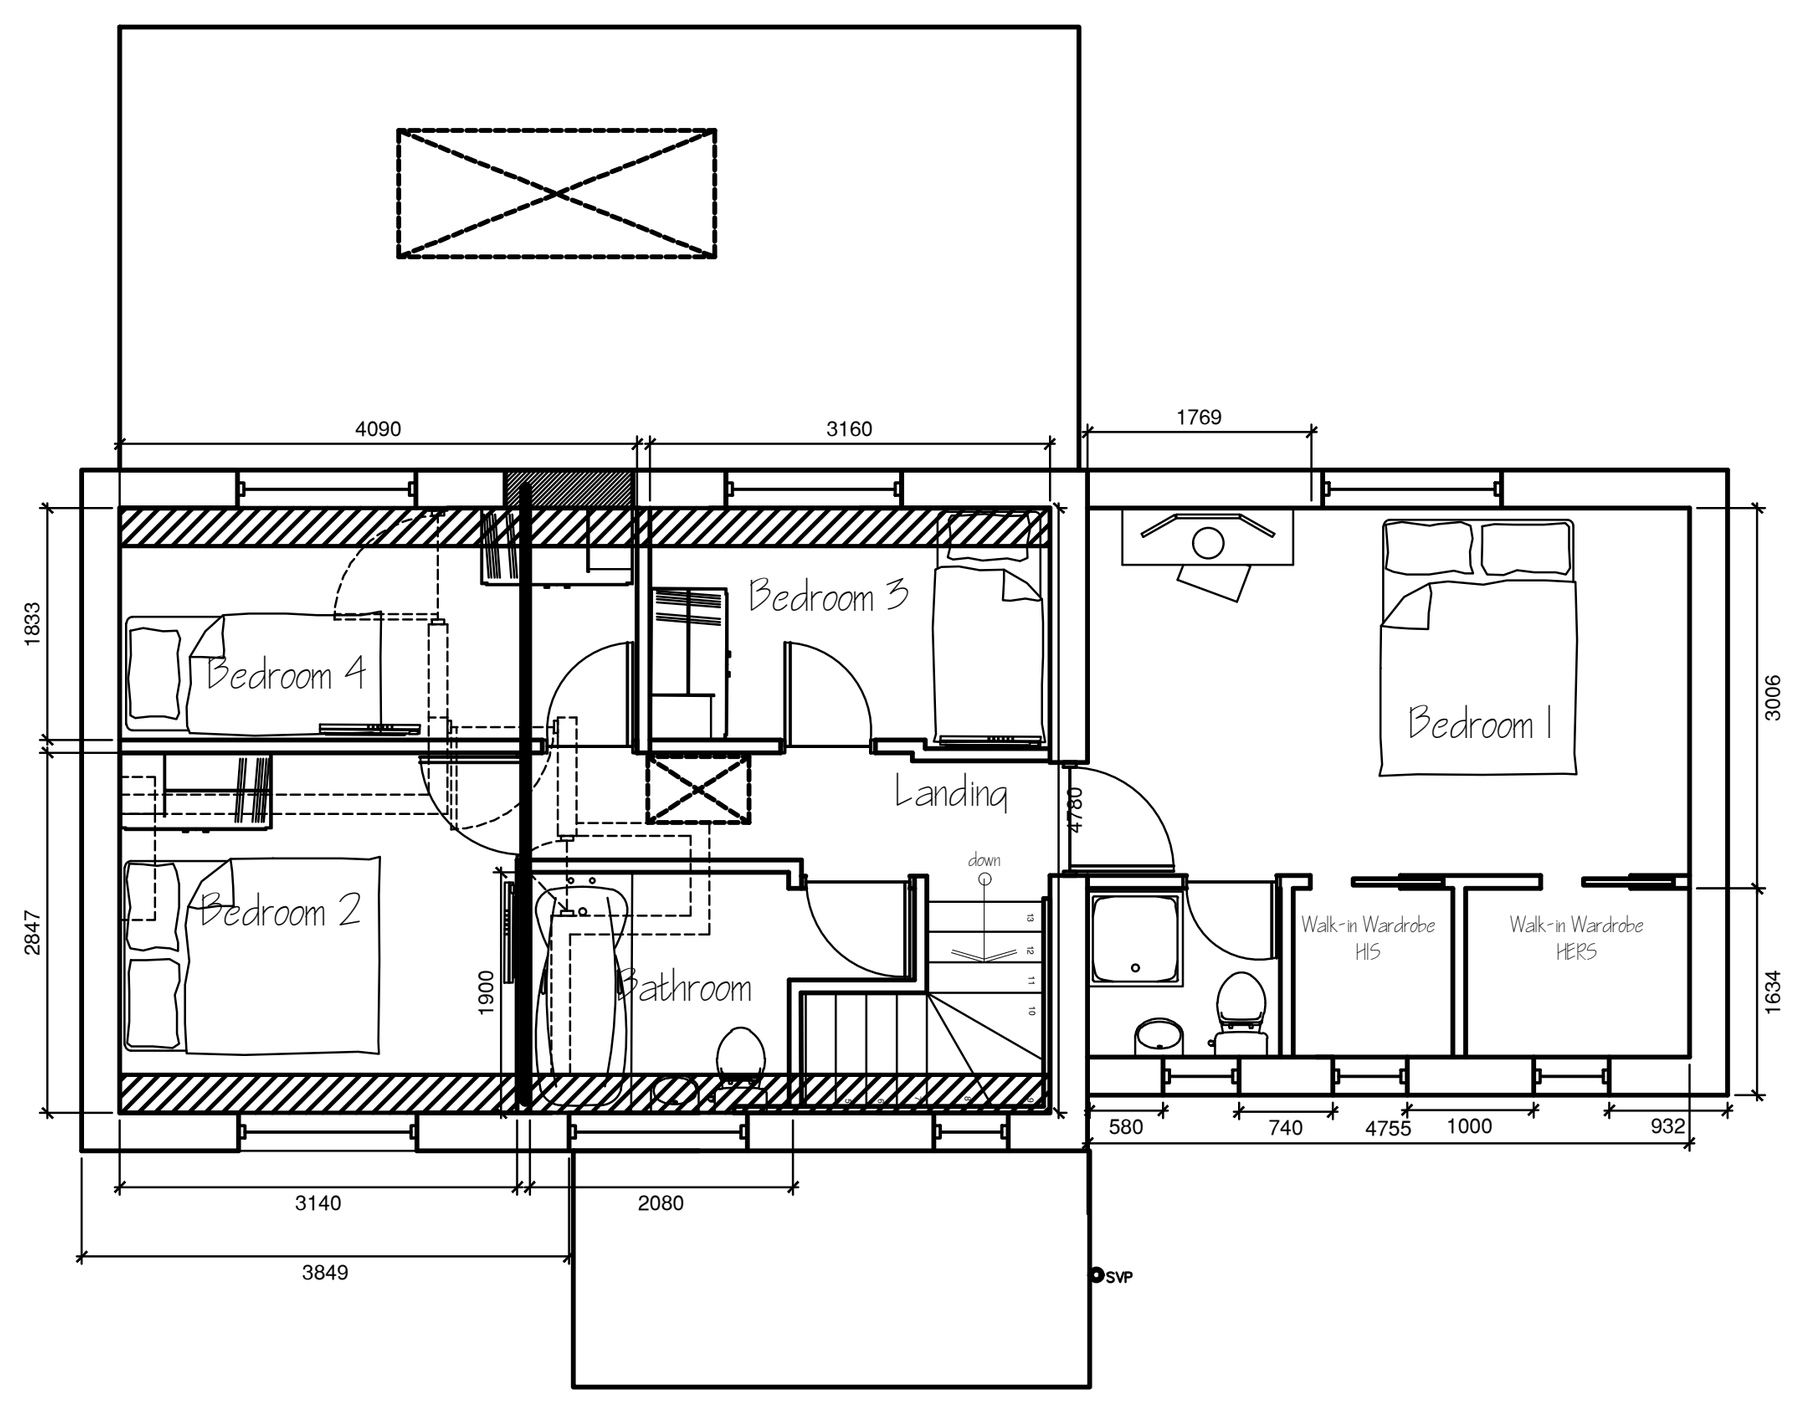

Proposed First Floor Plan
Scale: 1:100

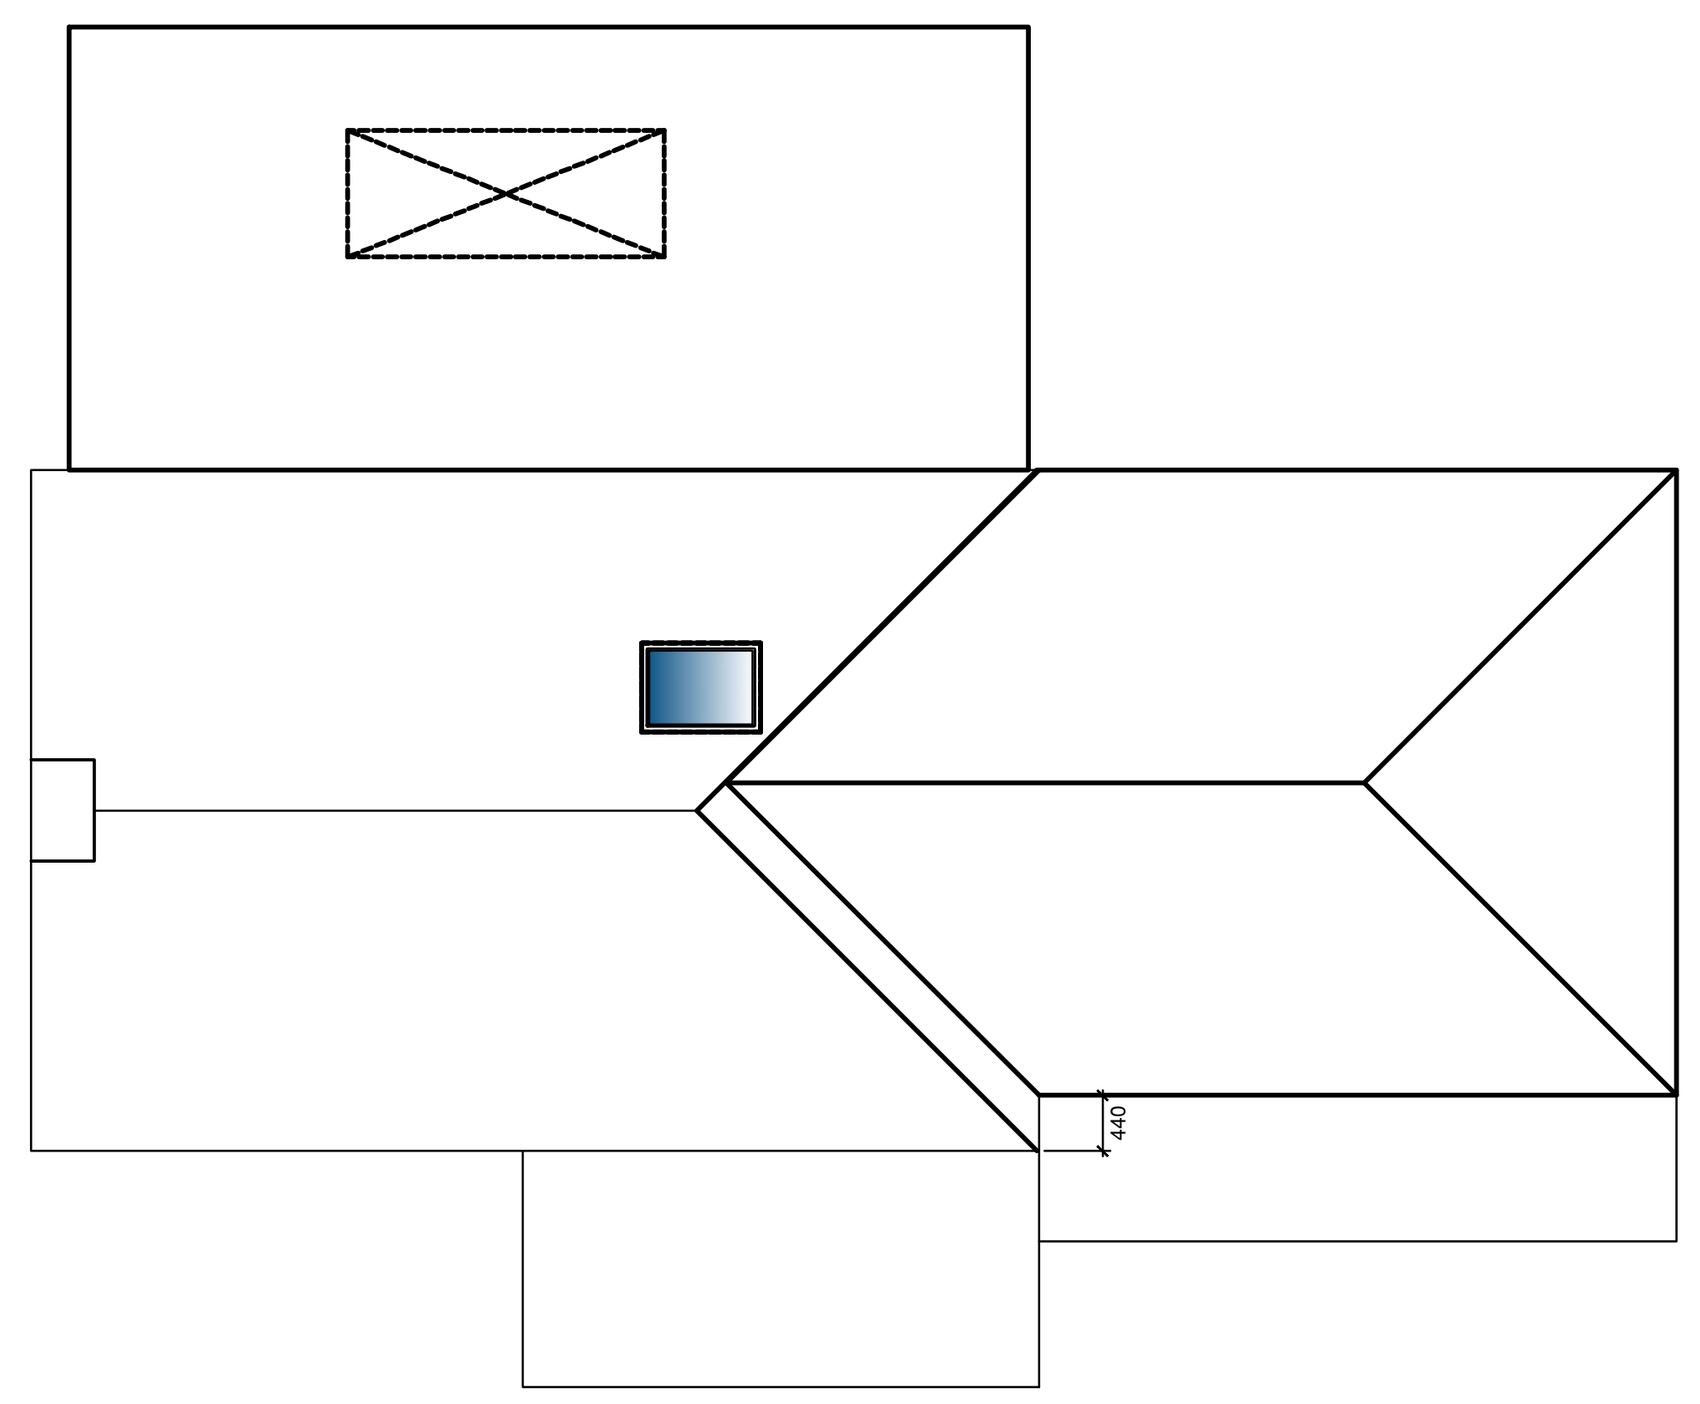

Proposed Roof Plan (Assumed)
Scale: 1:100

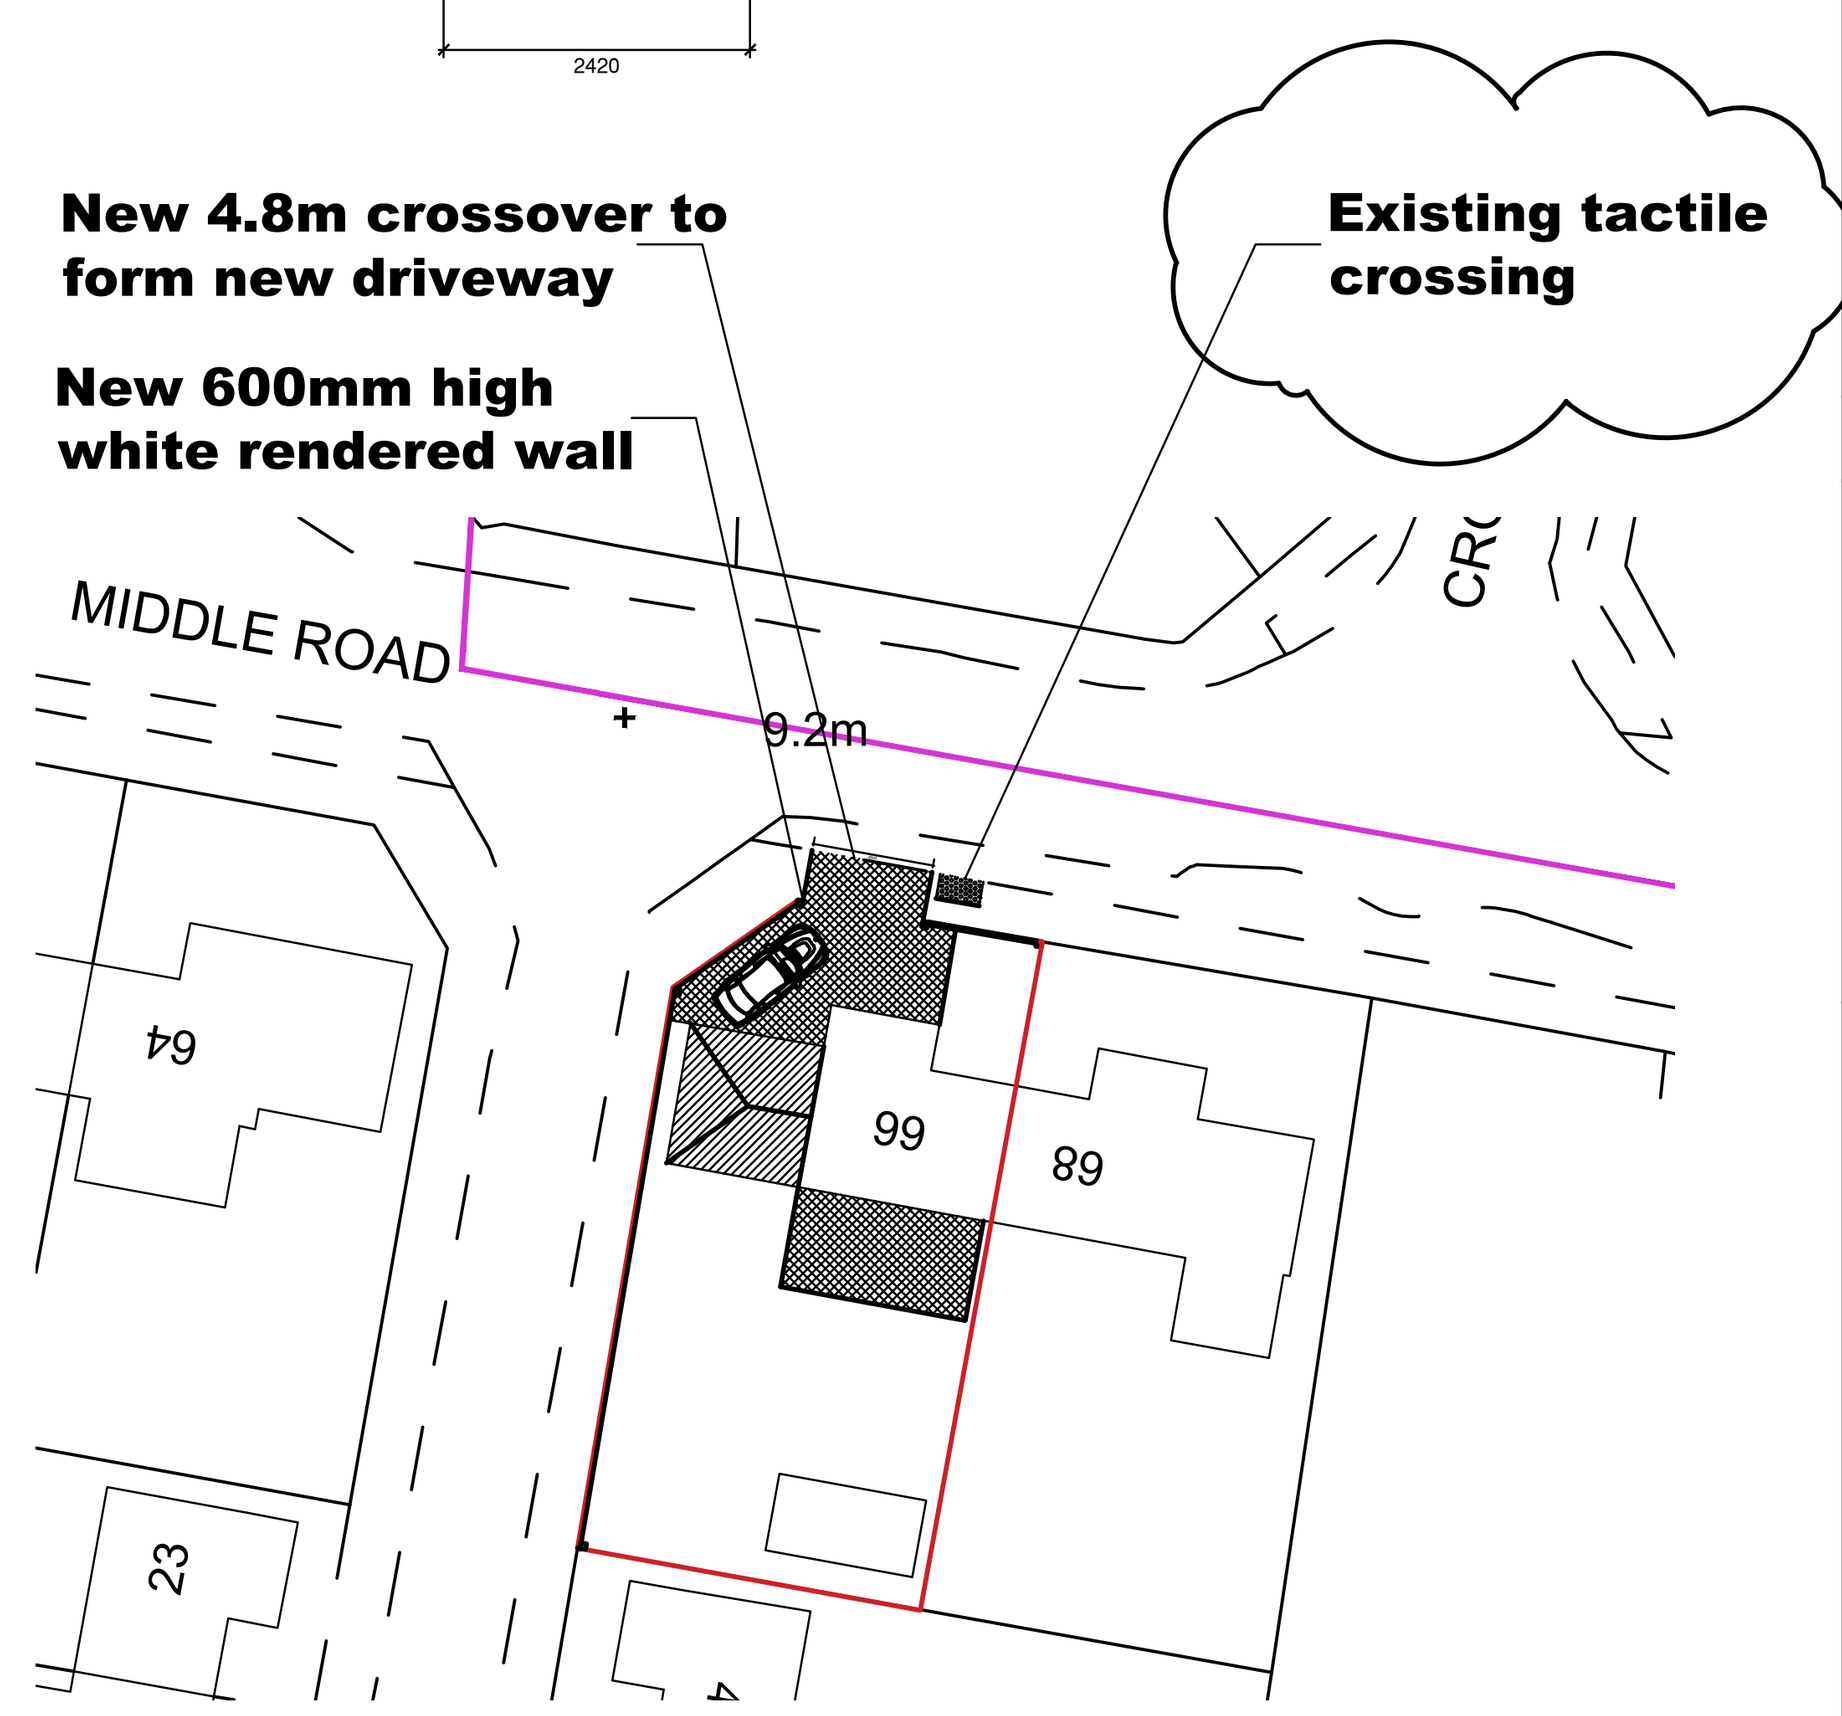

Block Plan
Scale: 1:500

0 10 20 30 40 50m

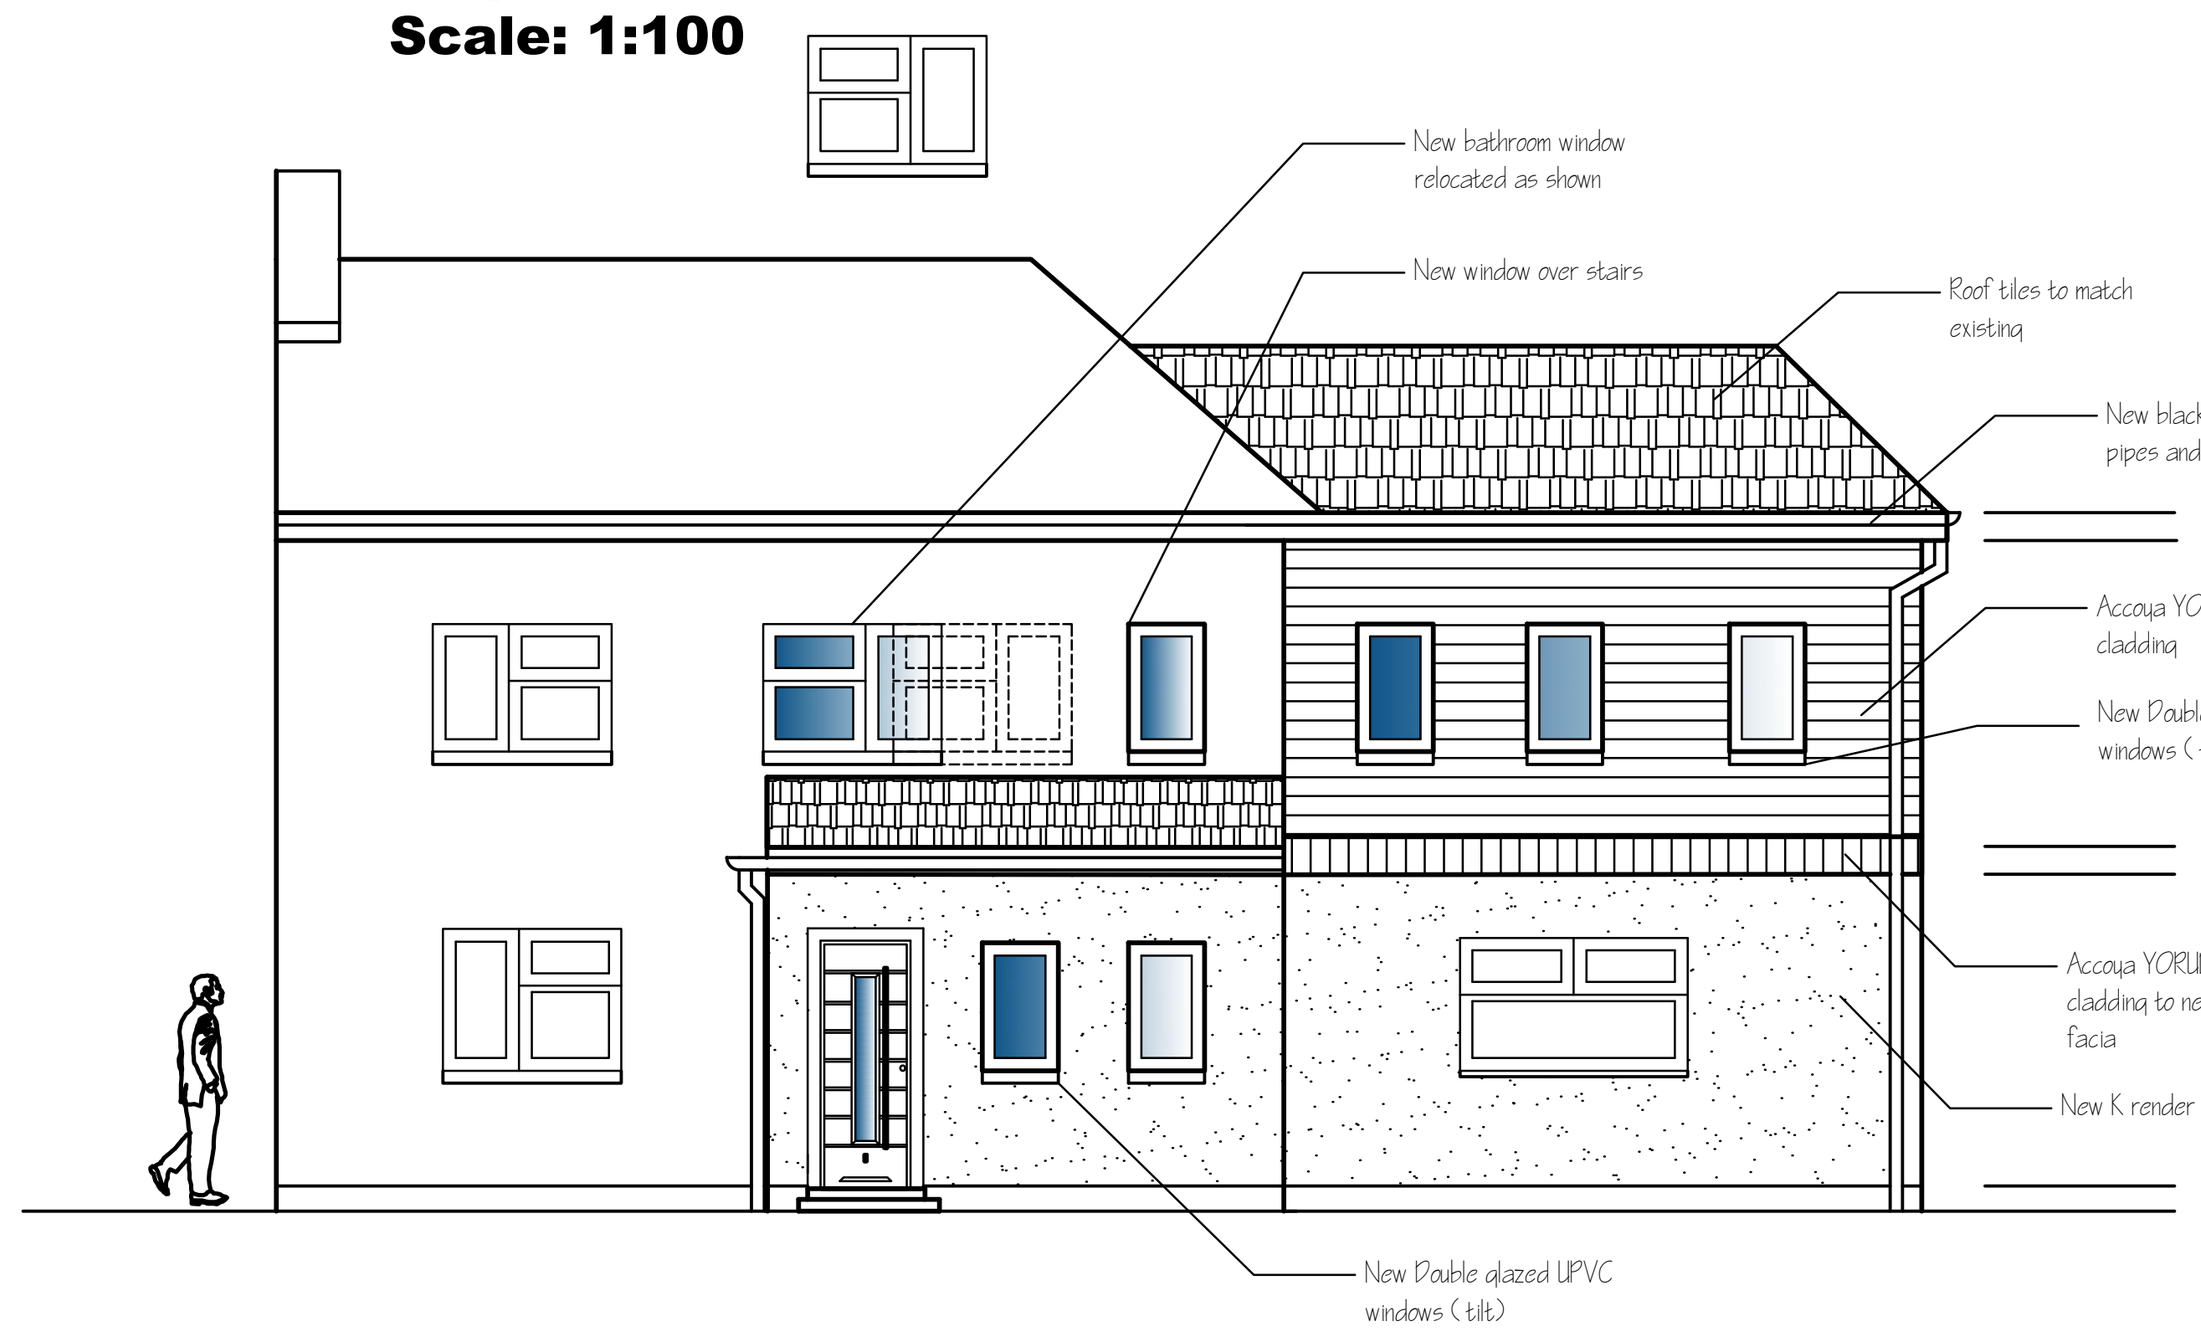

Proposed Front Elevation
Scale: 1:100

0 5 10



Proposed Rear Elevation
Scale: 1:100

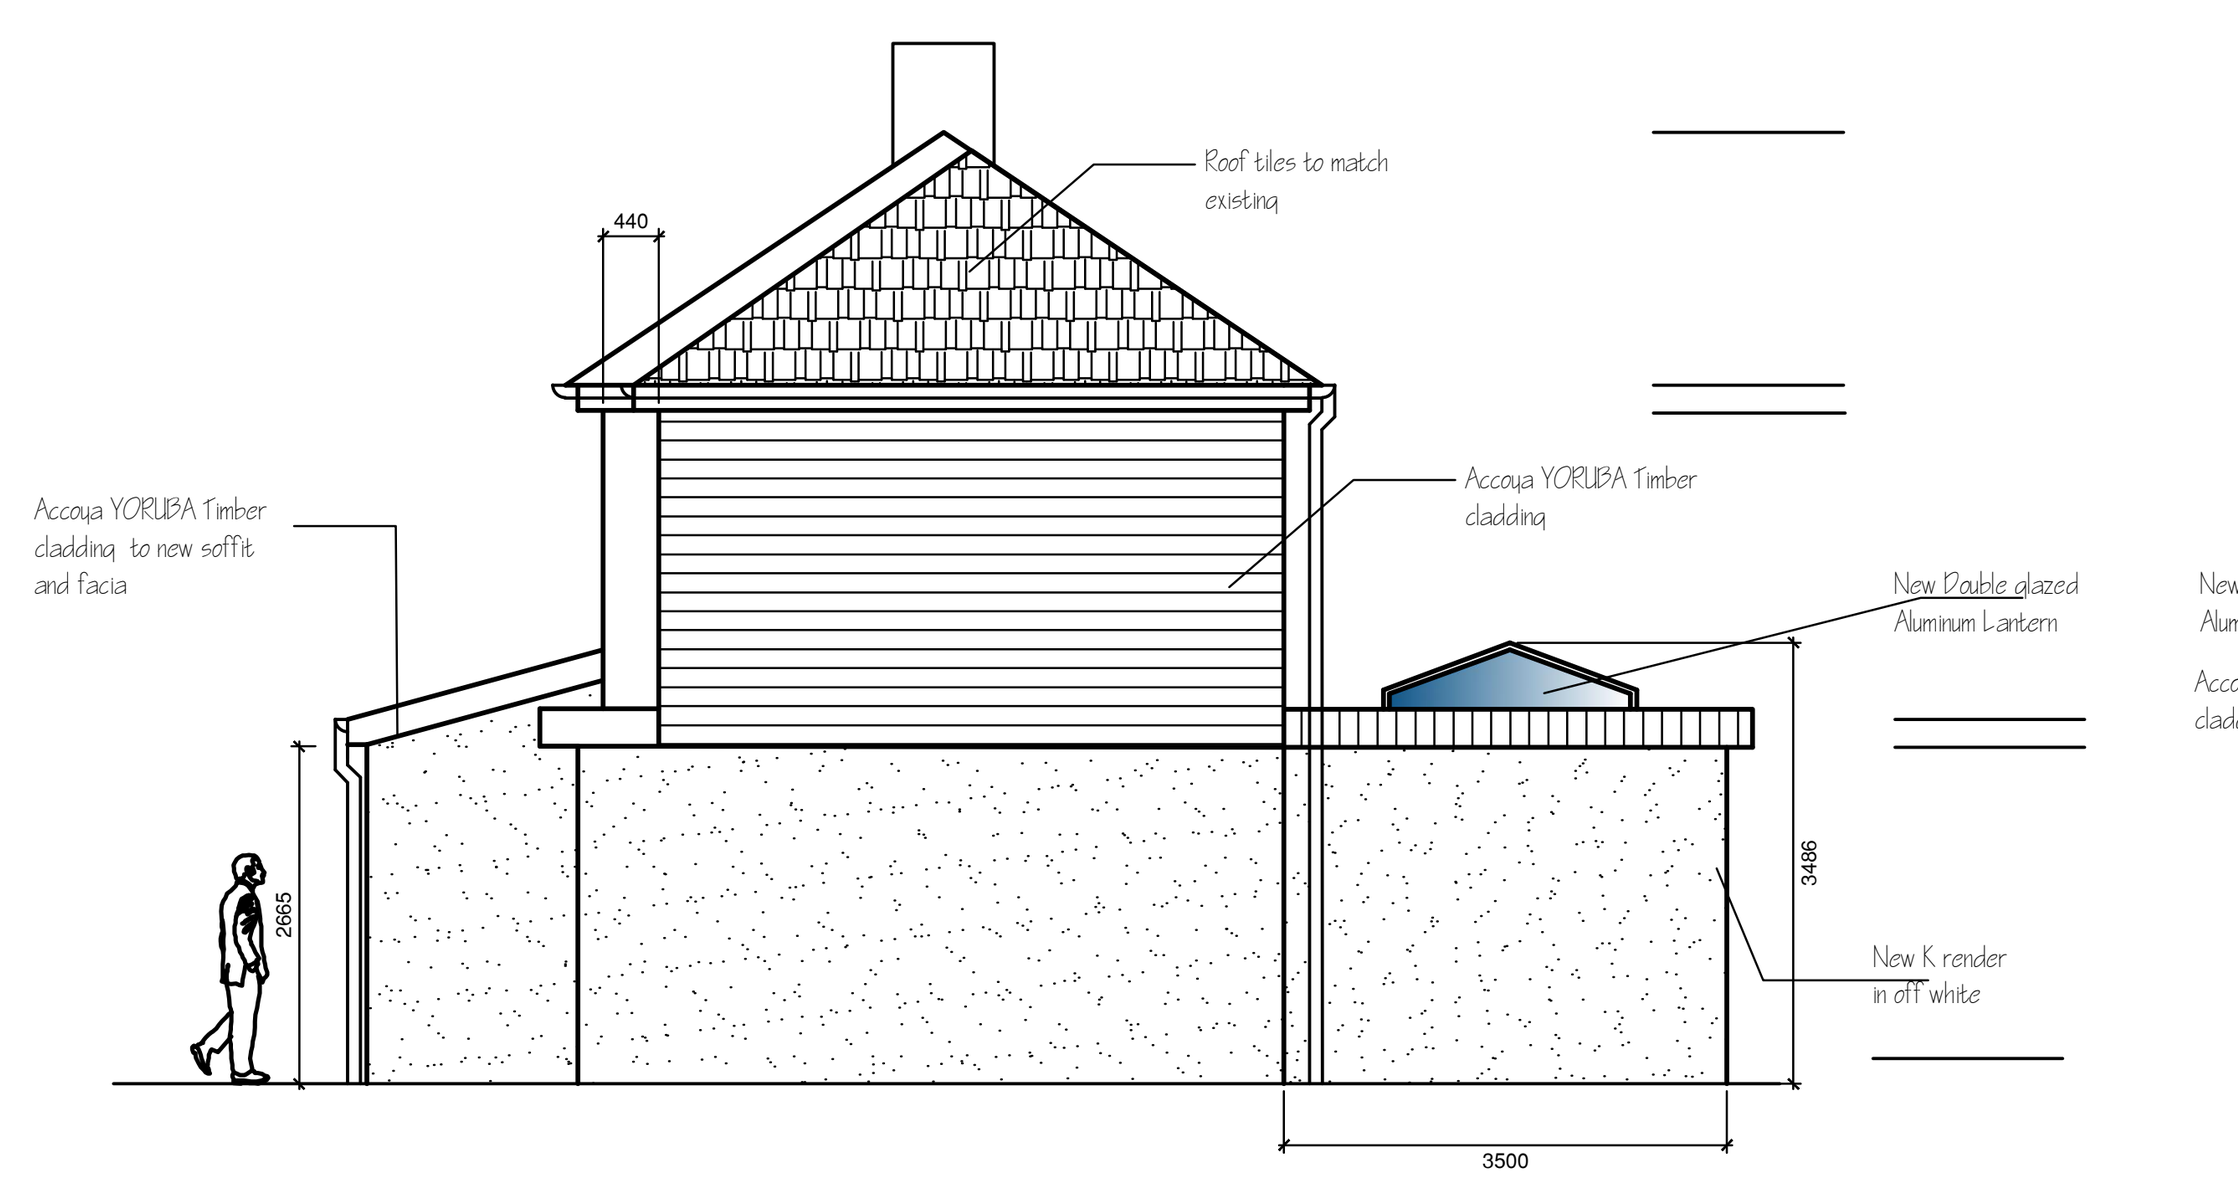

Proposed West Elevation
Scale: 1:100

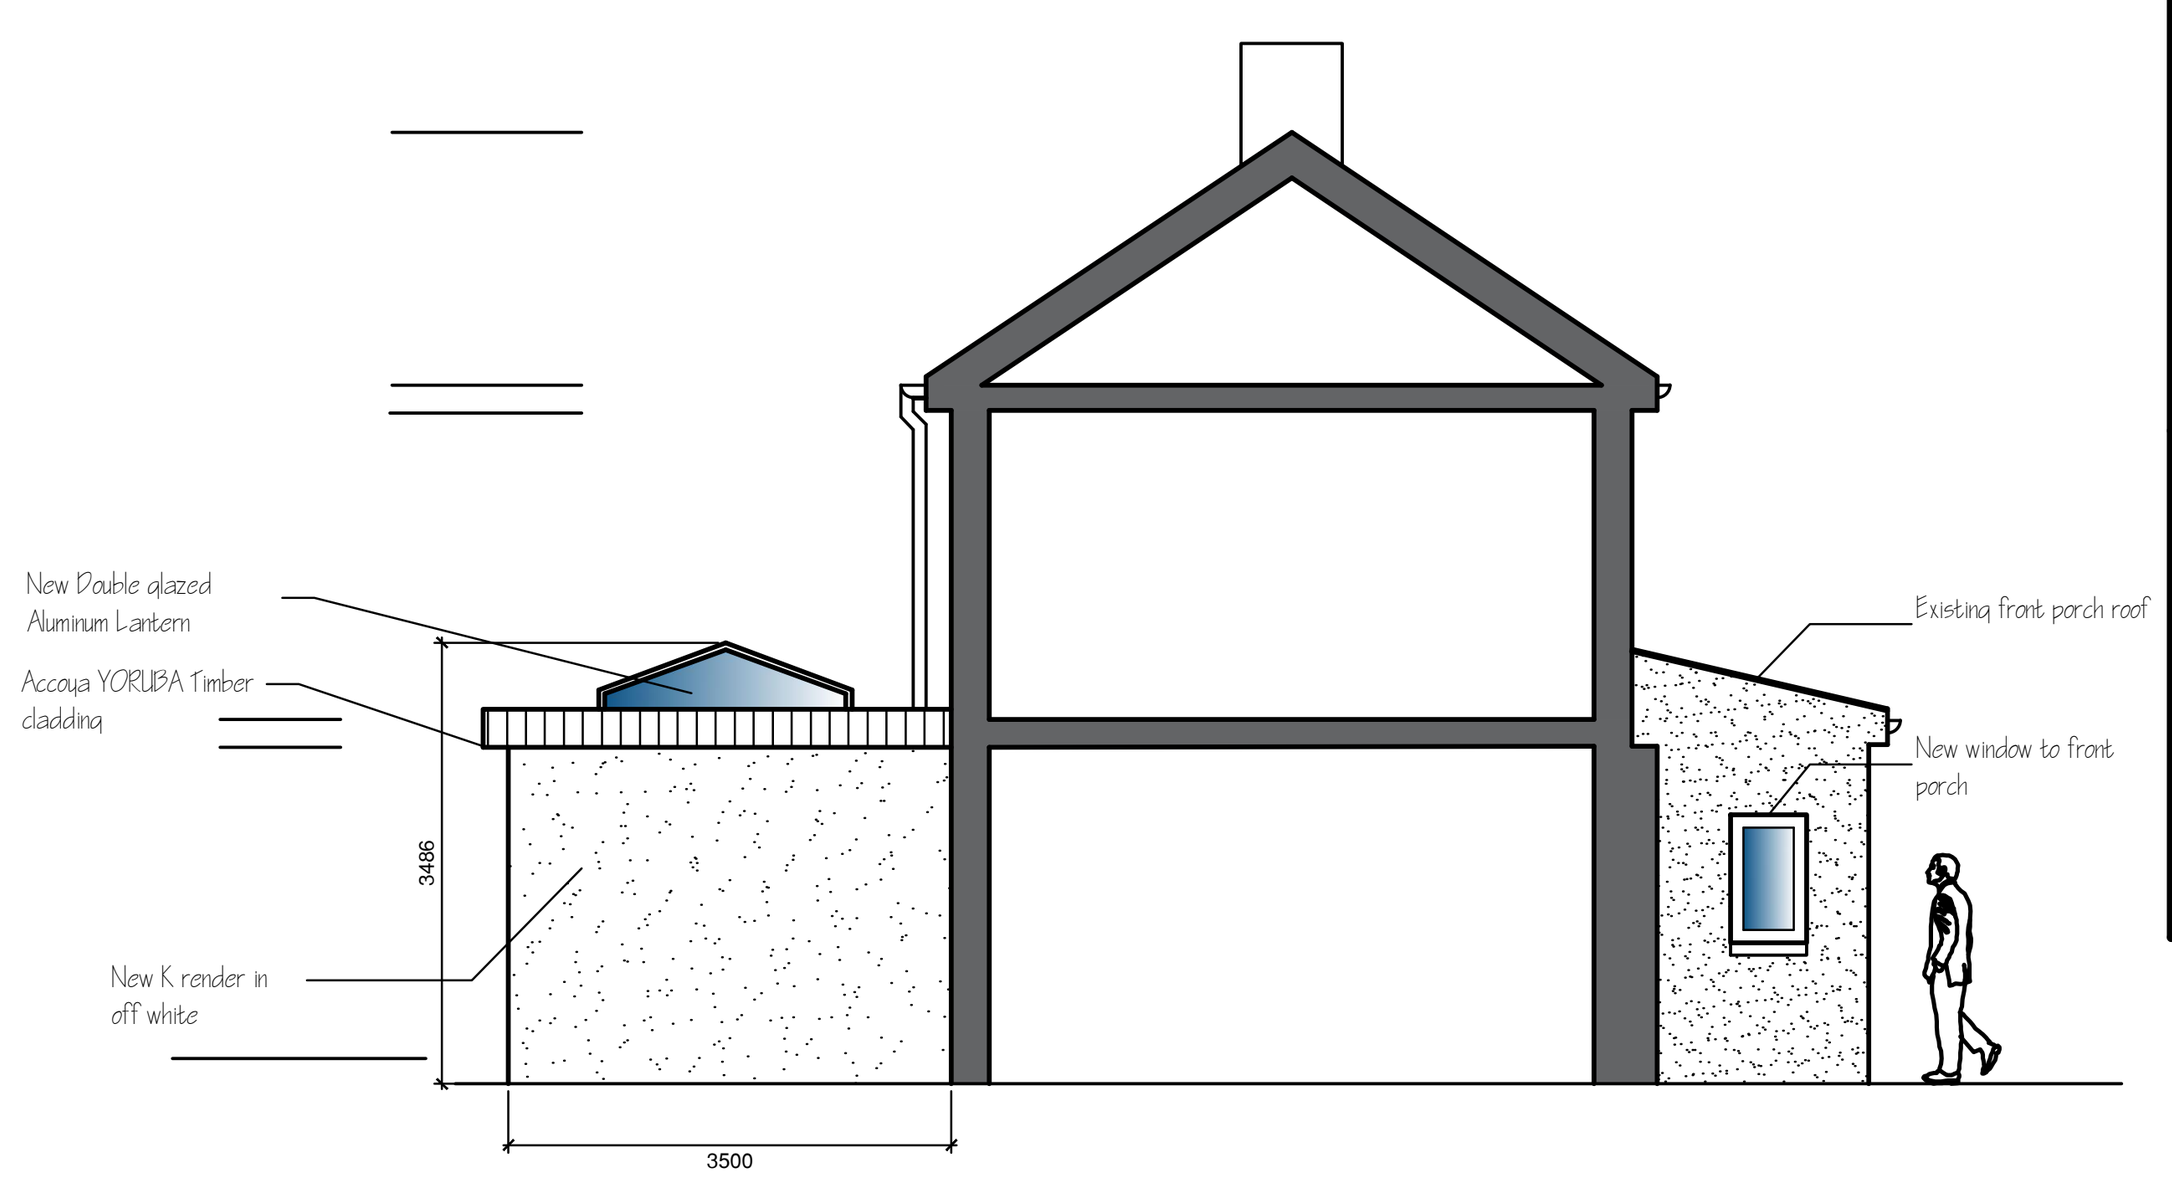

Revision	Date	Details	Initials
O	18.06.18	Planning amendments	DLS
N	18.06.18	Planning amendments	DLS
M	13.06.18	Planning amendments	DLS
L	17.05.18	Planning amendments	DLS
K	27.04.18	Planning amendments	DLS
J	27.04.18	Planning amendments	DLS
I	12.04.18	Planning amendments	DLS
H	9.04.18	Client amendments	DLS
G	7.04.18	Client amendments	DLS
F	7.04.18	Client amendments	DLS
E	6.04.18	Client amendments	DLS
D	30.03.18	Client amendments	DLS
C	27.03.18	Client amendments	DLS
B	24.03.18	Client amendments	DLS
A	22.03.18	Client amendments	DLS

Do not scale from drawings, apart for the use of planning. Check all levels and dimensions before carrying out work. These drawings and designs are the property of Shear Design and must not be copied, retained or used without written approval.
© Copyright

CREATE INSPIRE ENHANCE

SHEAR ARCHITECTURAL DESIGN

2 Saffron Close
Shoreham By Sea
West Sussex
BN43 6JF

07881 656512
darrylshear@hotmail.com

PROJECT

Kerrie Heffernan
66 Middle Road
Shoreham by Sea
BN43 6GA

Single storey rear extension & first story side extension

DRAWING TITLE

NORTH

DATE: 24.03.2018
SCALE: Various
DRAWN
CHECKED
SHEET **OF**

PROJECT NUMBER	DRAWING NUMBER	REVISION
18/90	SKI	0