


Location Plan

Site Address: 83, Howard Road, Sompting, BN15 0LP

Date Produced: 15-Sep-2026

Scale: 1:1250 @A4

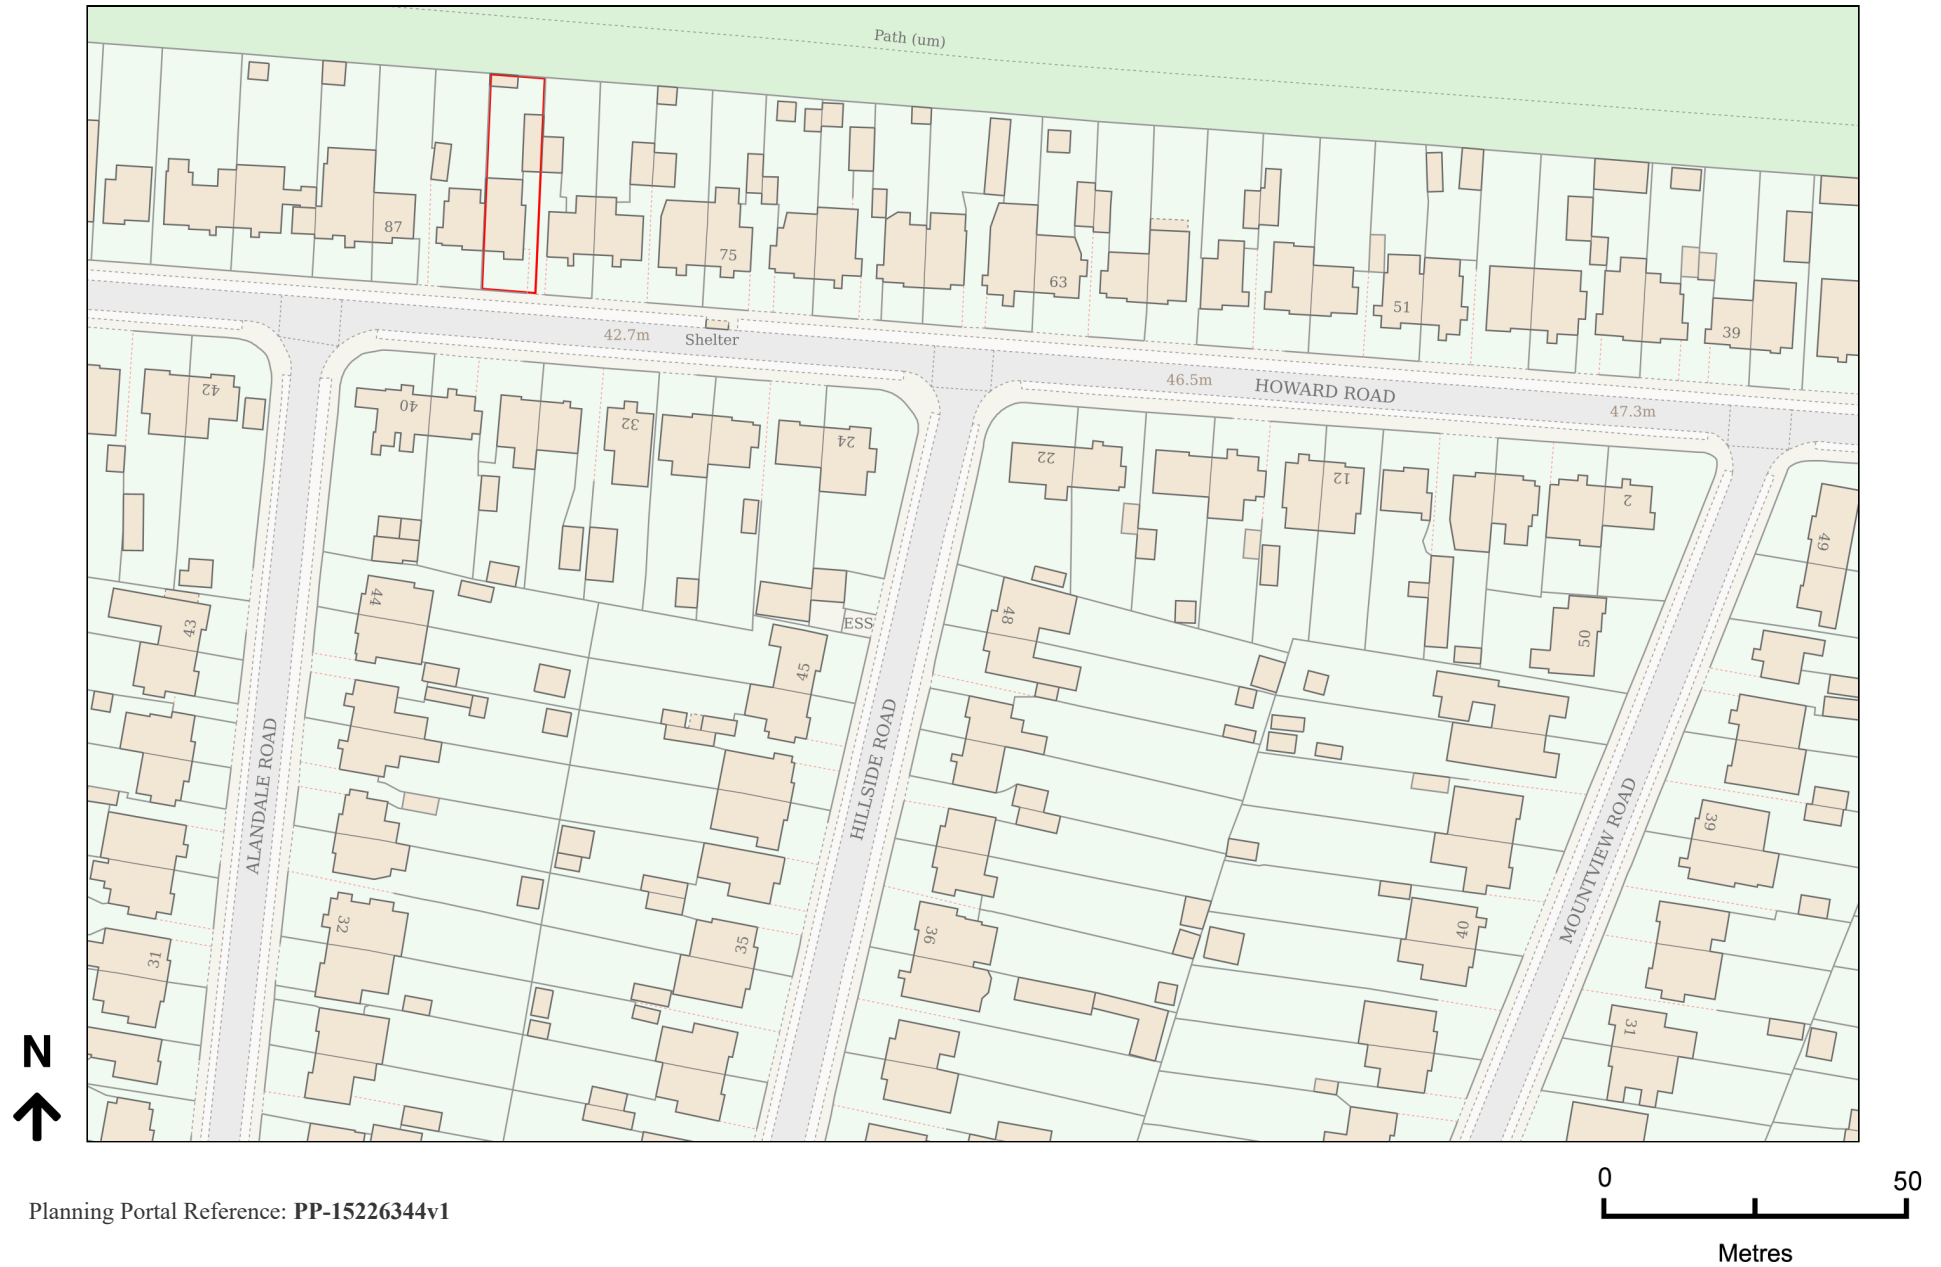

Planning Portal Reference: PP-15226344v1