
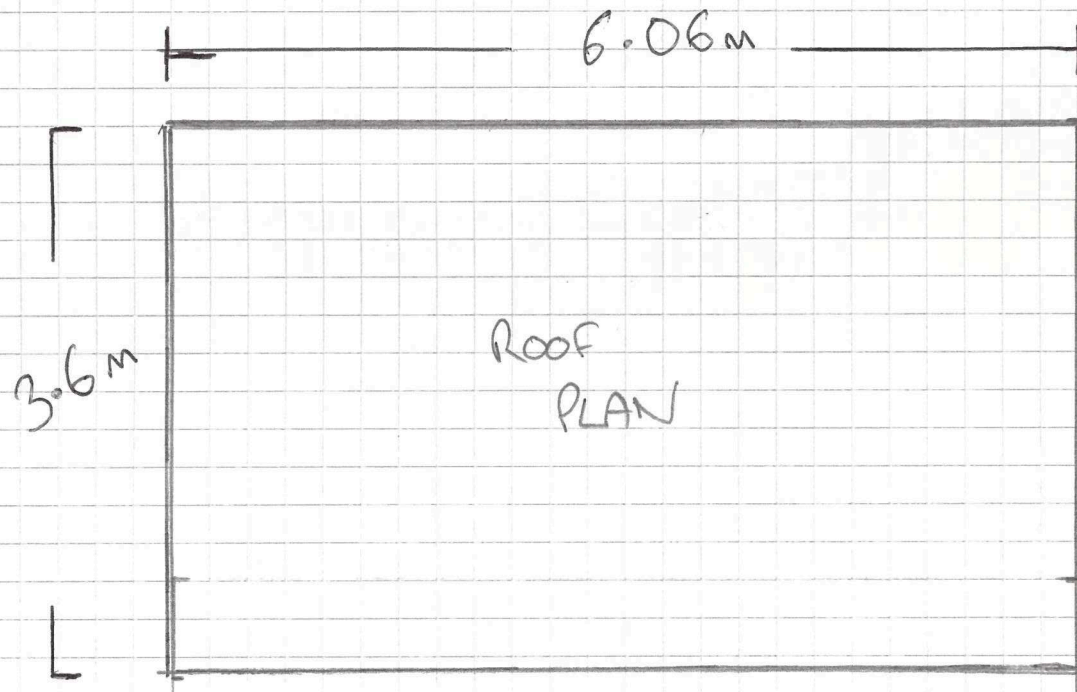
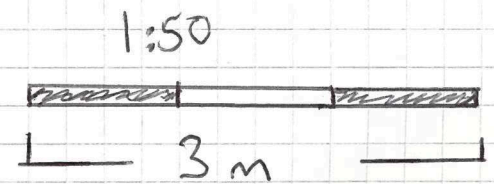


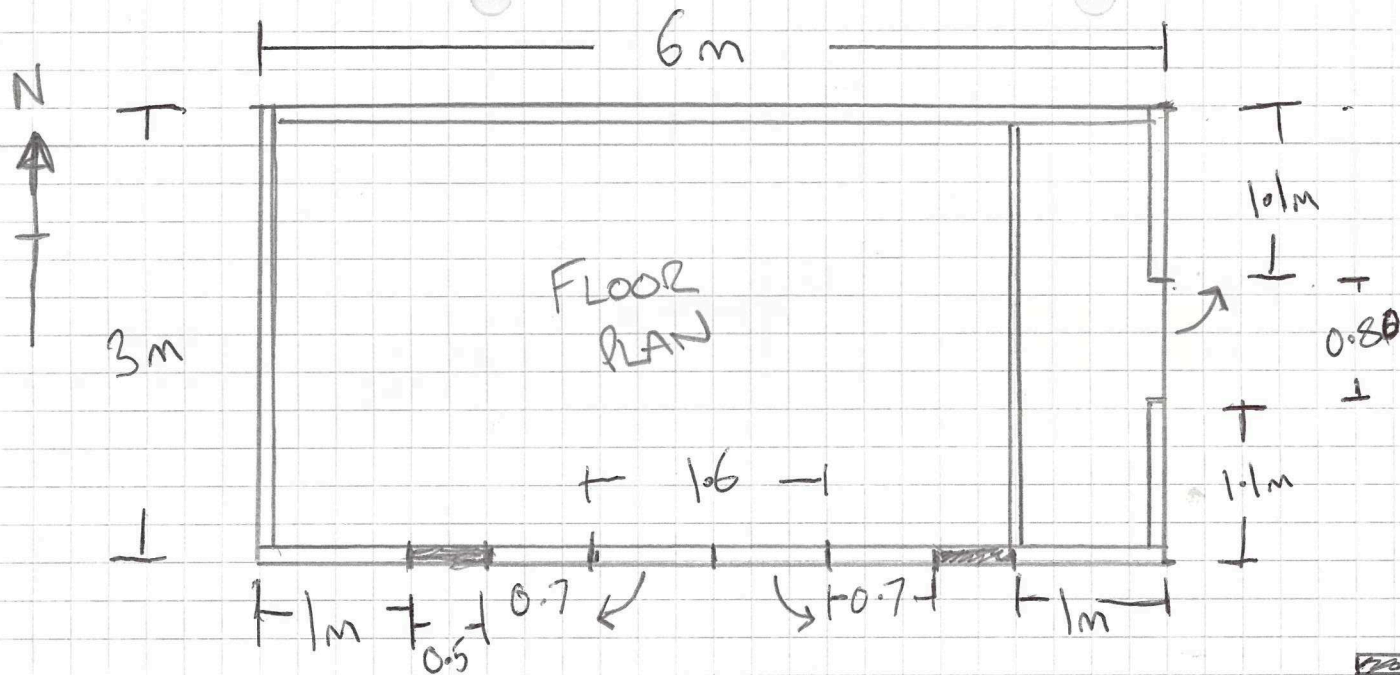

83 HOWARD RD
BN15 6LP

SUMMER HOUSE
FLOOR & ROOF PLAN