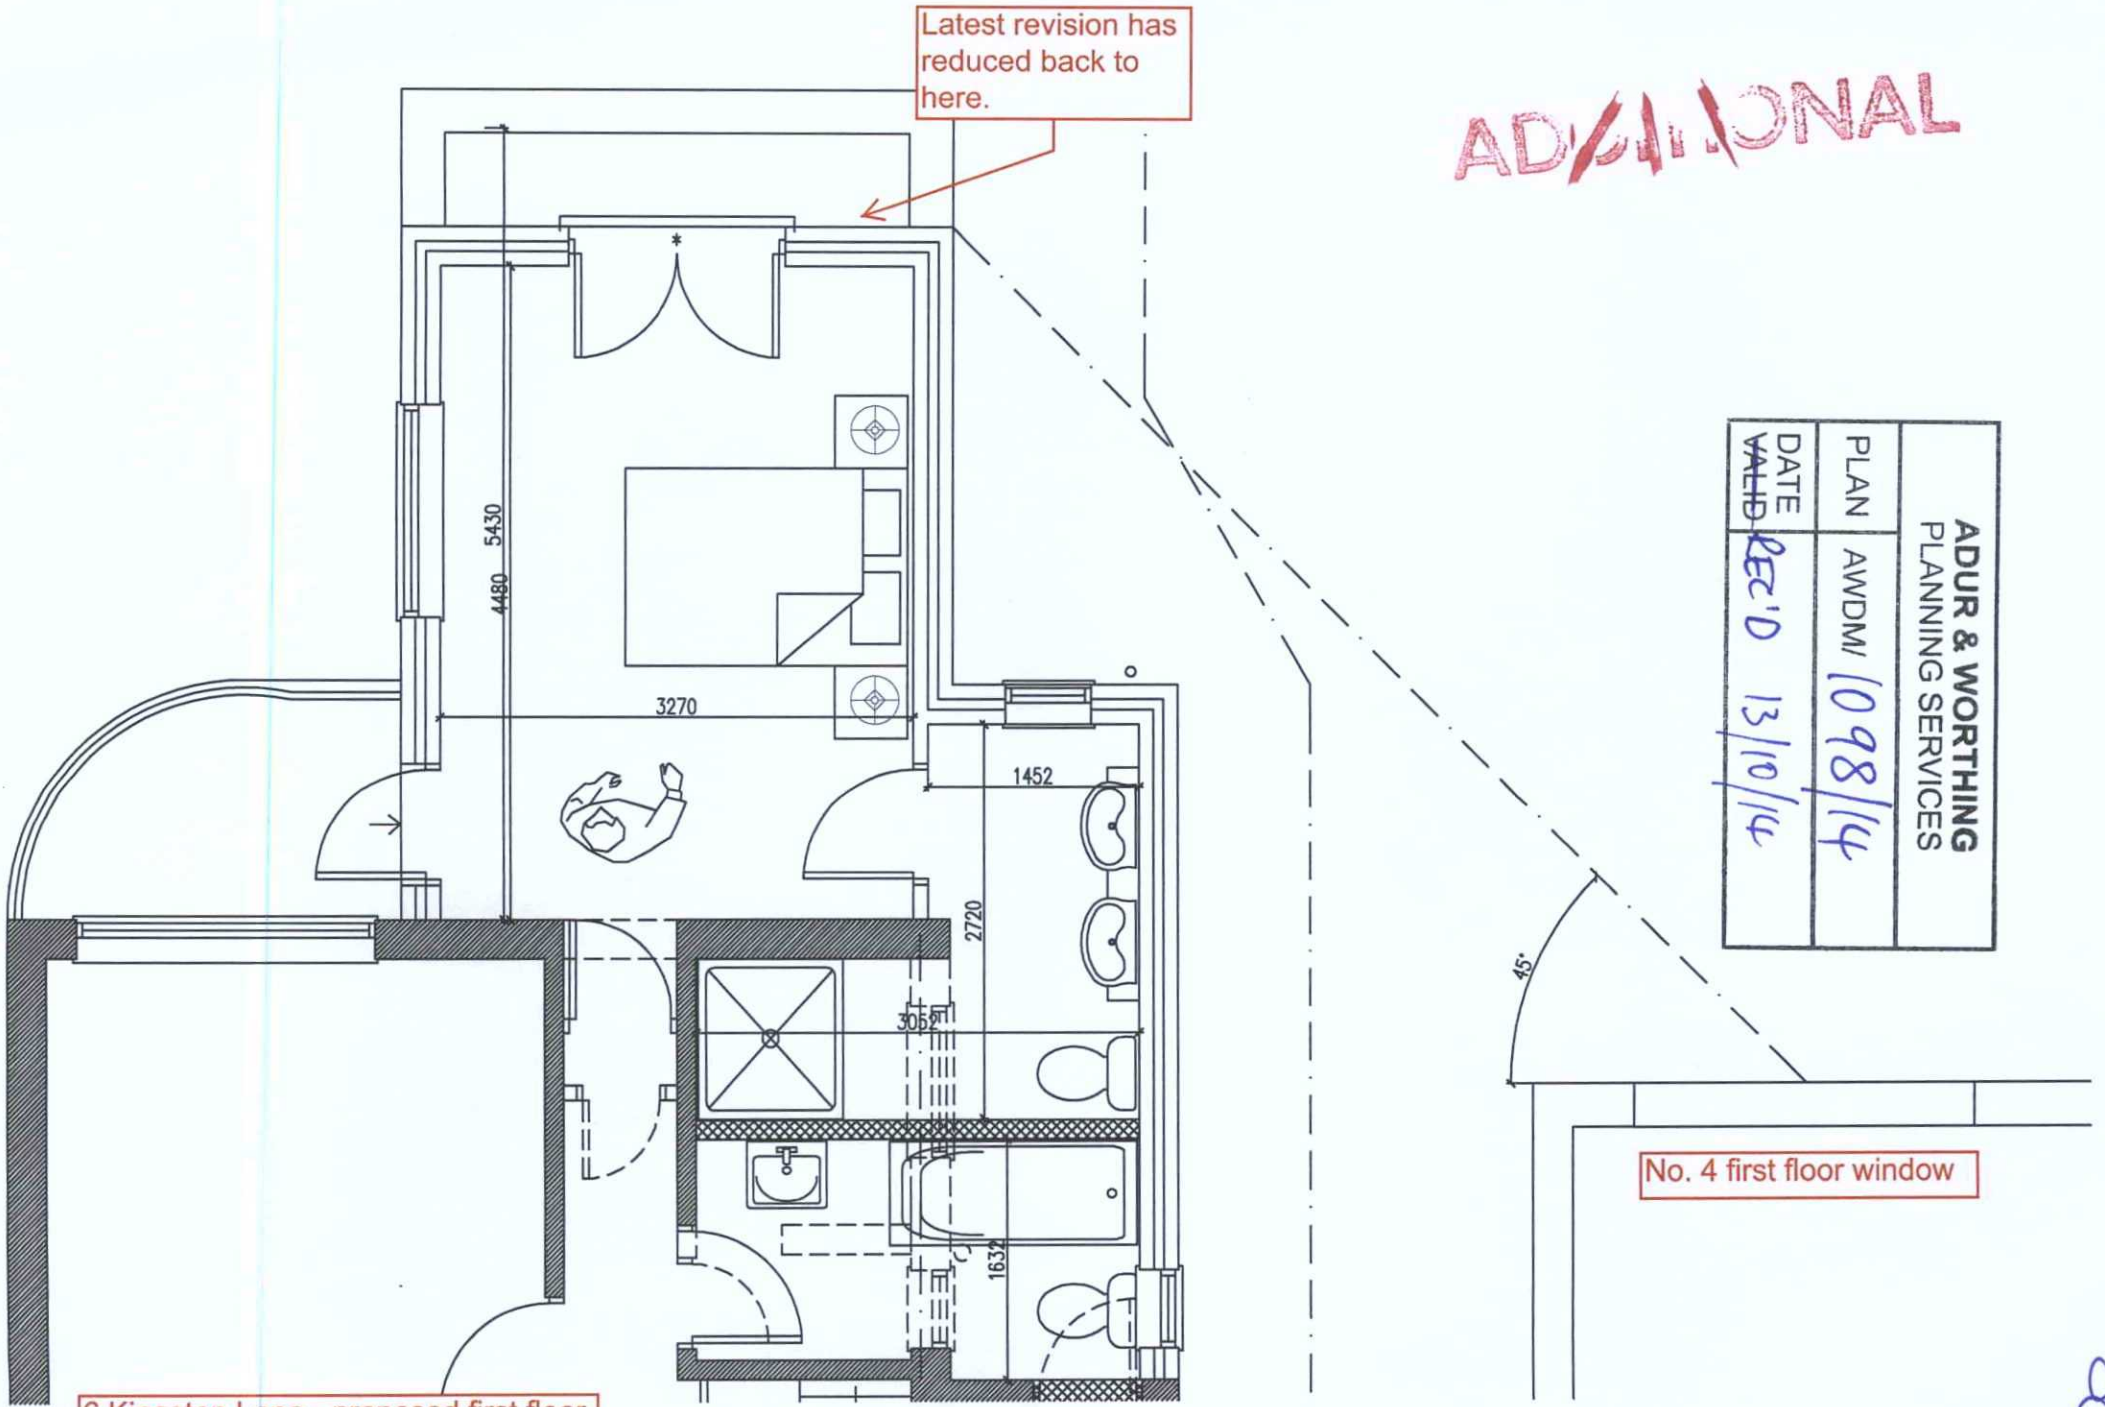


ADDITIONAL

ADUR & WORTHING
PLANNING SERVICES

PLAN	AWDM/1098/14
DATE ~~VALID~~ REC'D	13/10/14

6 Kingston Lane - proposed first floor extension 1:50 @ A4 Paper