© 2022 COUCH PERRY WILKES
All scaled dimensions taken from this drawing are to be verified on site

**NOTES:**

1. ALL BCWS PIPEWORK TO APARTMENTS TO BE Ø28mm UNLESS OTHERWISE STATED.
2. ALL LTHW FLOW AND RETURN CONNECTIONS TO APARTMENTS TO BE Ø20mm.
3. REFER TO ELECTRICAL SERVICES DISTRIBUTION DRAWINGS FOR DETAILS OF COORDINATION IN CORRIDORS.
4. REFER TO LATEST ARCHITECTURAL GA DRAWINGS.
5. DRAWINGS TO BE READ ALONGSIDE PROJECT SCHEMATIC DRAWINGS.

**LEGEND:**

- BOOSTED COLD WATER PIPEWORK
- SPRINKLER PIPEWORK
- LOW TEMPERATURE HOT WATER FLOW PIPEWORK
- LOW TEMPERATURE HOT WATER RETURN PIPEWORK
- CAT 5 WATER PIPEWORK
- MECHANICAL RISER / PLANT ROOM

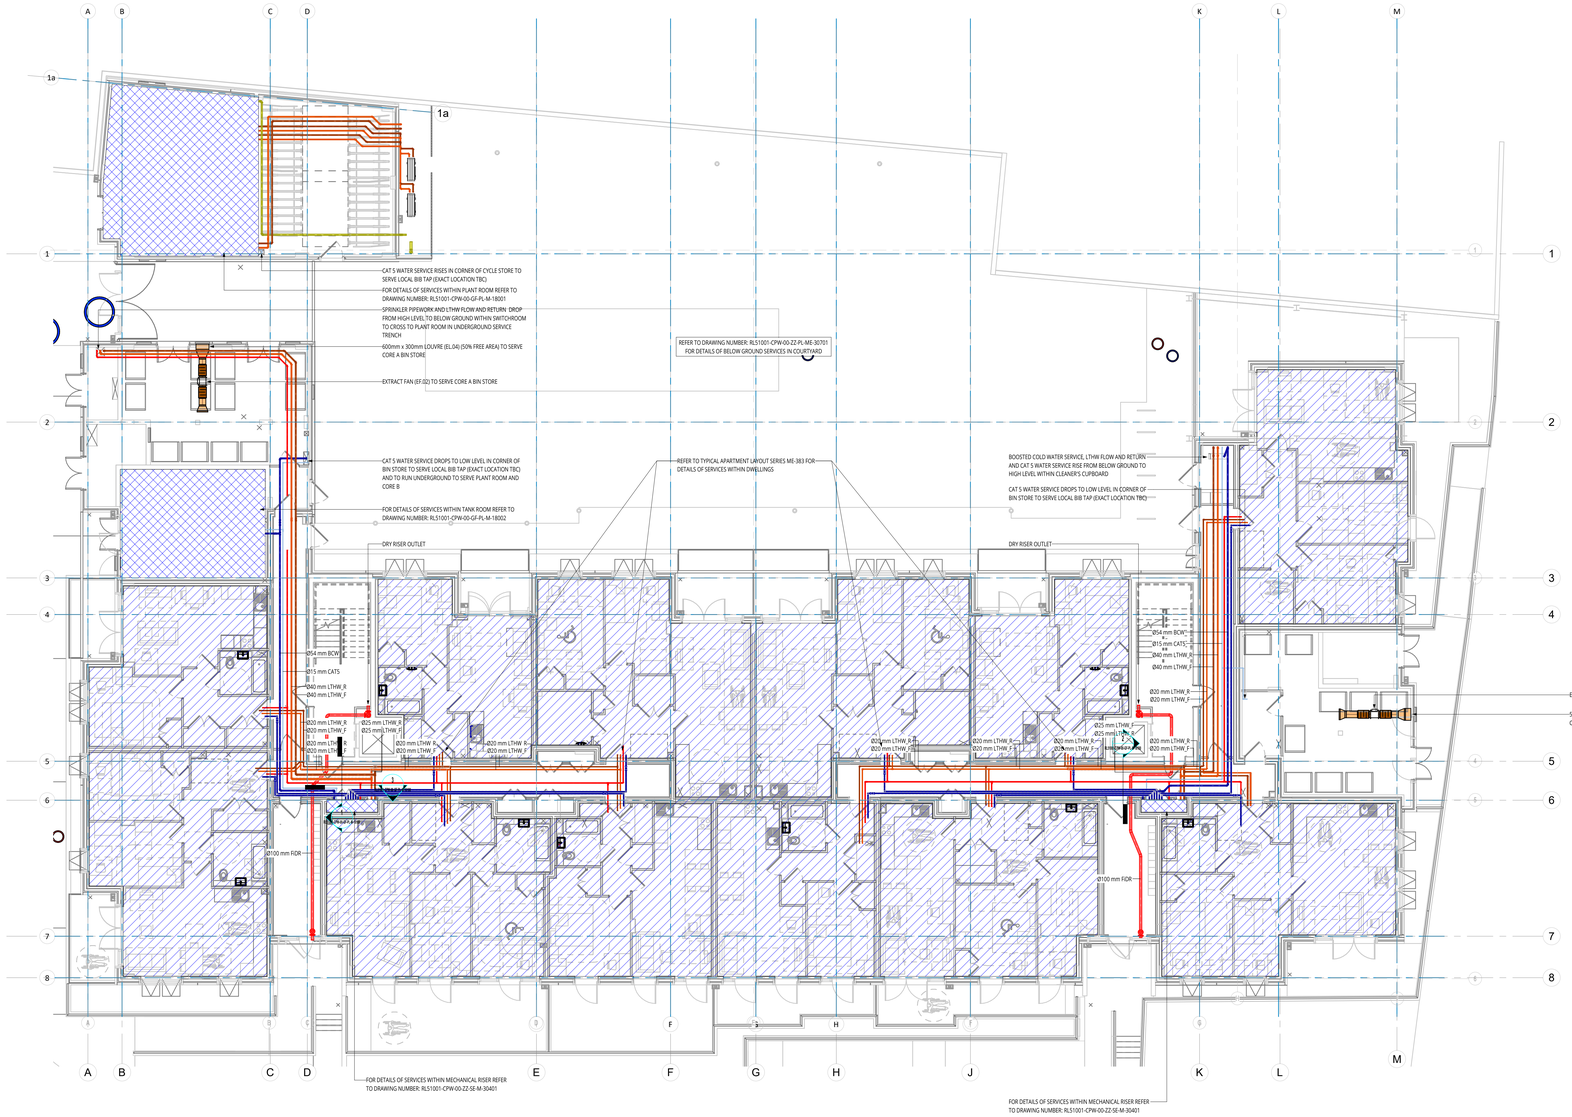


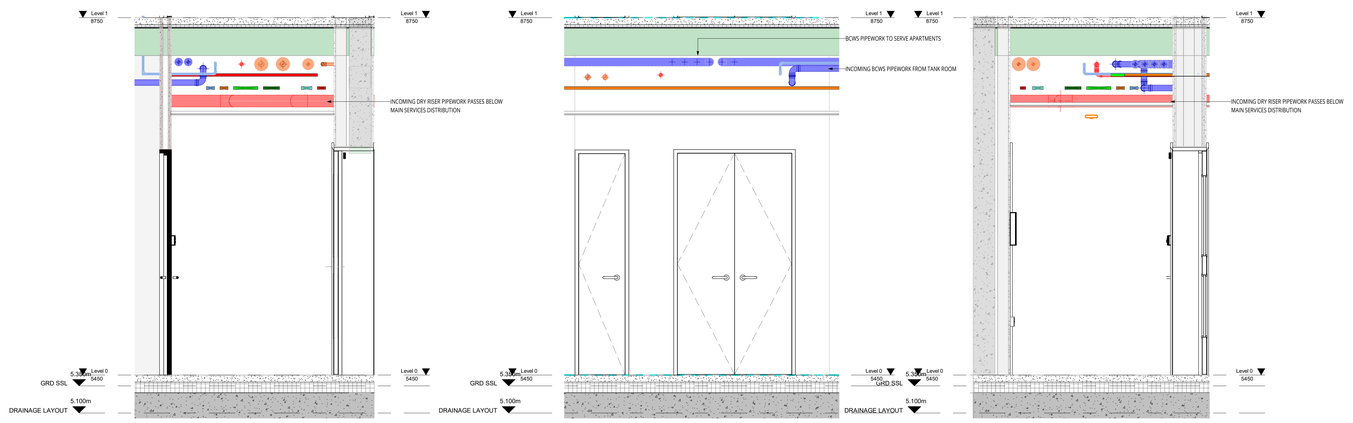


1 GROUND FLOOR CORRIDOR SECTION 1 — 1:20

3 GROUND FLOOR RISER SECTION — 1:20

2 GROUND FLOOR CORRIDOR SECTION 2 — 1:20

| | | | |
|---|---|---|---|
| P03 | 13/05/2021 | CLIENT REVIEW COMMENTS INCORPORATED | JH G |
| P02 | 02/12/2022 | CLIENT REVIEW COMMENTS INCORPORATED | JH G |
| P01 | 29/01/2022 | SUITABLE FOR REVIEW & COMMENT (S3) | JH G |
| REV | DATE | DESCRIPTION | BY CK |

www.cpwp.com
Address: Interface 100, Arleston Way, Solihull, B90 4LH
Phone: + 44 (0) 121 709 6600
Email: birmingham@cpwp.com

RIBA STAGE
STAGE 4

STATUS
SUITABLE FOR REVIEW & COMMENT (S3)

CLIENT
Real

PROJECT
THE MANNINGS, SHOREHAM-BY-SEA

DRAWING TITLE
MECHANICAL SERVICES LAYOUT
GROUND FLOOR

| SCALE (A0) | DATE | BY | VS |
|---|---|---|---|
| 1:100 | NOV '21 | JH | ID |

| Proj ID | Originator | Volume | Level | Type | Role | Number | Suitability | Revision |
|---|---|---|---|---|---|---|---|---|
| RLS1001 | CPW | 00 | GF | PL | M | 18100 | S3 | P03 |

RLS1001-CPW-00-GF-PL-M-18100 S3 P03

CPW Project No. 21052

LINKED FILES
K210031-CS-A-1-ZZ-M3-SO-Residential_P14
RLS1001-RDG-XX-ZZ-M3-S-9920-P13