
T.P. OFFICE COPY

BOROUGH OF WORTHING
DEPOSITED 04.06.10
TP REF NO
WB \ 10 \ 0444 \ CU

60 Parham road Findon
ROOF PLAN PROPOSED

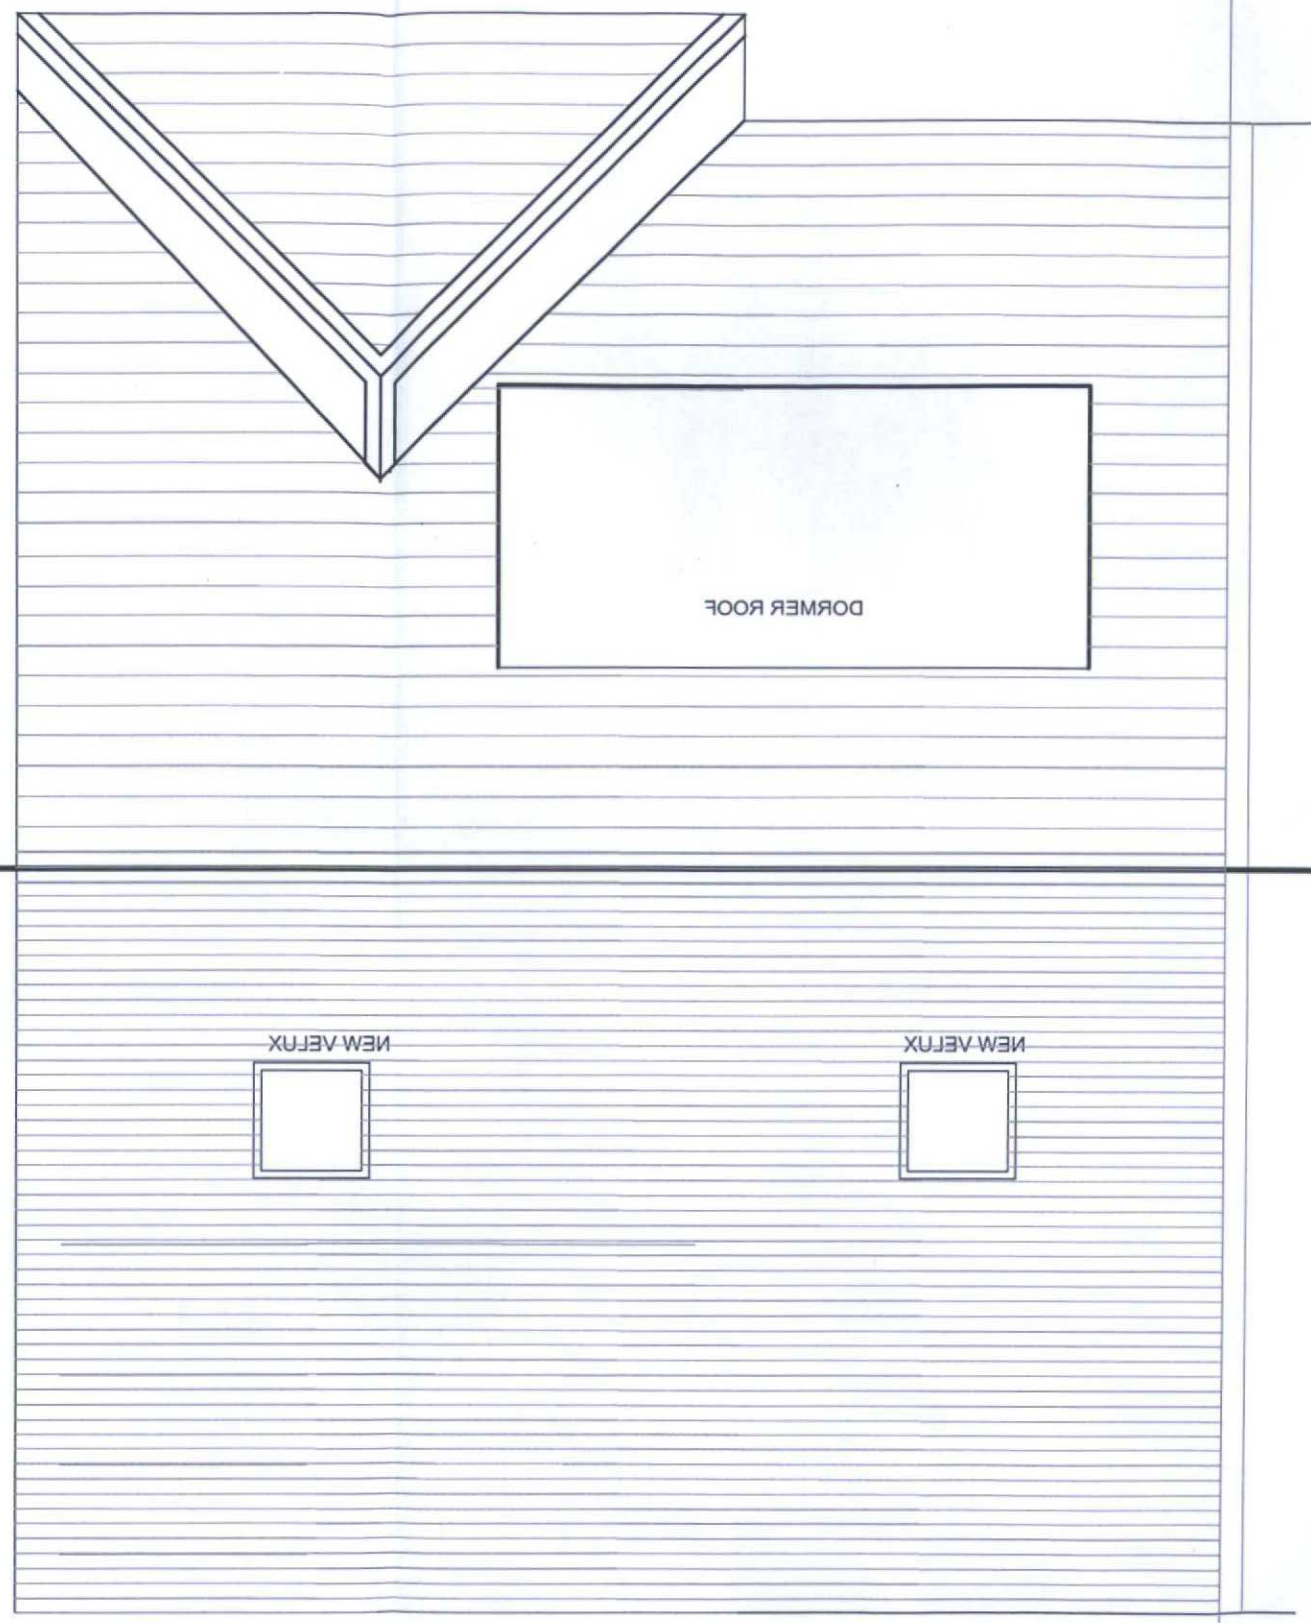

Worthing Borough Council

20 JUL 2010

Certificate of Lawfulness
Issued

AL04

rev	date	amendment	drawing

scale		
1:50	Computer filename	DRAWINGS ARE NOT TO BE SCALED WORK ONLY TO FIGURED DIMENSIONS IF IN DOUBT - ALWAYS ASK
date	1	
MAY10		
job no	drwg no	
1002	AL04	

COPYRIGHT IN THIS DRAWING BELONGS TO AND IS VESTED IN MEZZO DESIGN LTD. AND MAY NOT BE REPRODUCED OR DISTRIBUTED IN ANY WAY OR FOR ANY PURPOSE WITHOUT THEIR WRITTEN CONSENT. ANY PERSON, FIRM OR COMPANY UNLAWFULLY REPRODUCING OR DISTRIBUTING THIS DRAWING OR IN ANY WAY INFRINGING THE COPYRIGHT THEREIN WILL BE PROSECUTED.

ROOF PLAN
AS PROPOSED
60 PARHAM ROAD
FINDON
WEST SUSSEX
BN14 0BN

PETER BUXTON Dip Arch RIBA
120 High street STEYNING
WEST SUSSEX BN44 3RD
MEZZO.DESIGN@BTINTERNET.COM
TEL 01903 879167