General Notes:

Do not scale dimensions from this drawing, unless for Planning purposes.

The Contractor is responsible for checking all dimensions on site prior to commencement of the works.

This drawing is to be read in conjuction with the specification.

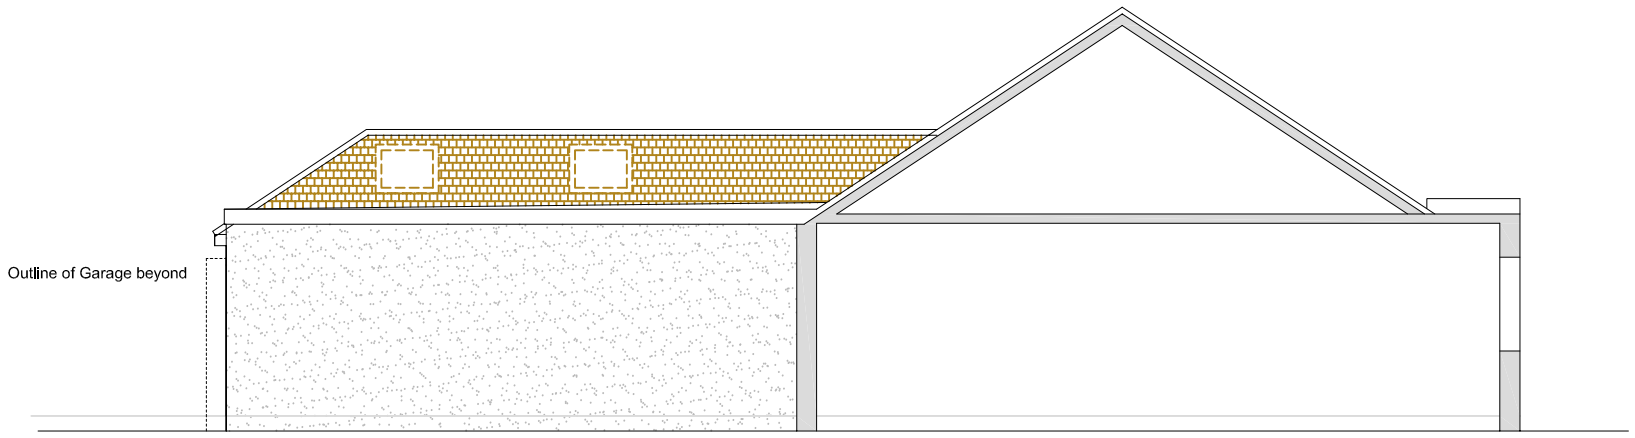

PROPOSED SOUTH ELEVATION

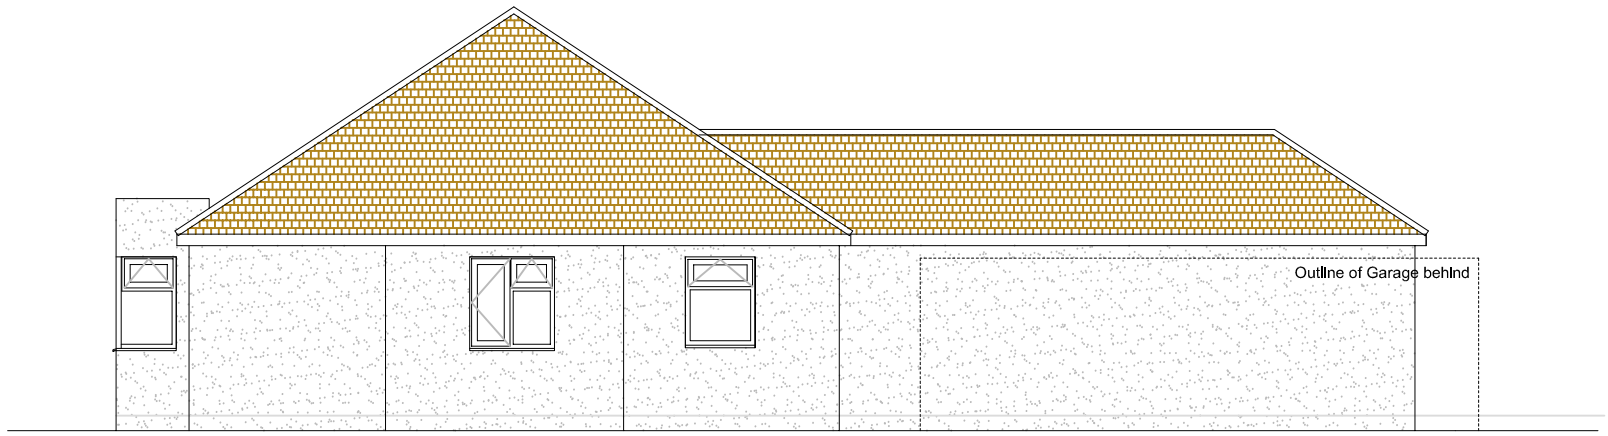

PROPOSED NORTH ELEVATION

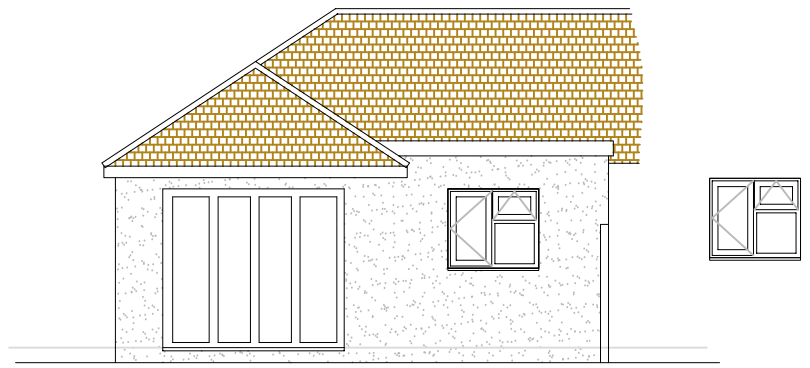

PROPOSED WEST ELEVATION



1:100 Scale bar

Revision	Date	Description
A	31/05/2023	Extension reduced in depth

Brian Elstone Surveying Services Ltd
Brian Elstone, MCIOB, IMaPS, MCABE
Building Surveyor and Architectural Consultant
CDM Consultant

1 Herne Court, Station Road, Rustington,
West Sussex, BN16 3BQ
Phone: 01903 784884, Mobile: 07710 593021.
Email: brian@elstone.biz

Client:
P. Johnston, 15 Southways Avenue, Worthing, BN14 8QA

Project:
Rear Extension and Kitchen Move

Drawing Title:
Proposed Elevations

Scale:	Date:	Drawn By:
1:100	13/03/2023	BE

Drawing Number:	Revision:
1578/004	A