

DO NOT SCALE FROM THIS DRAWING

1m 2m 3m 4m 5m 6m 7m 8m 9m 10m


1:50 Scale Bar

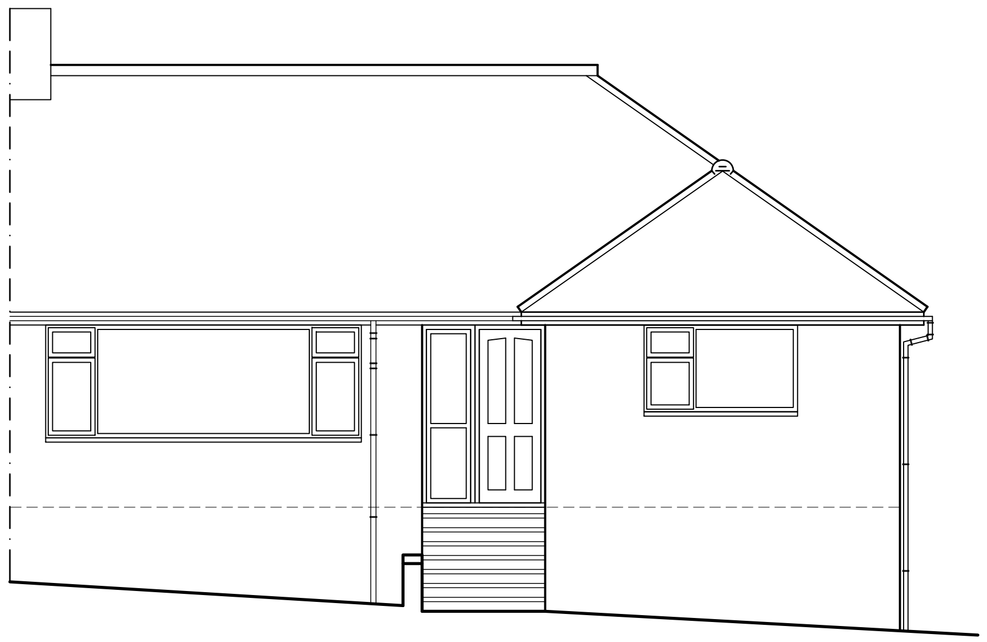


**South Elevation**

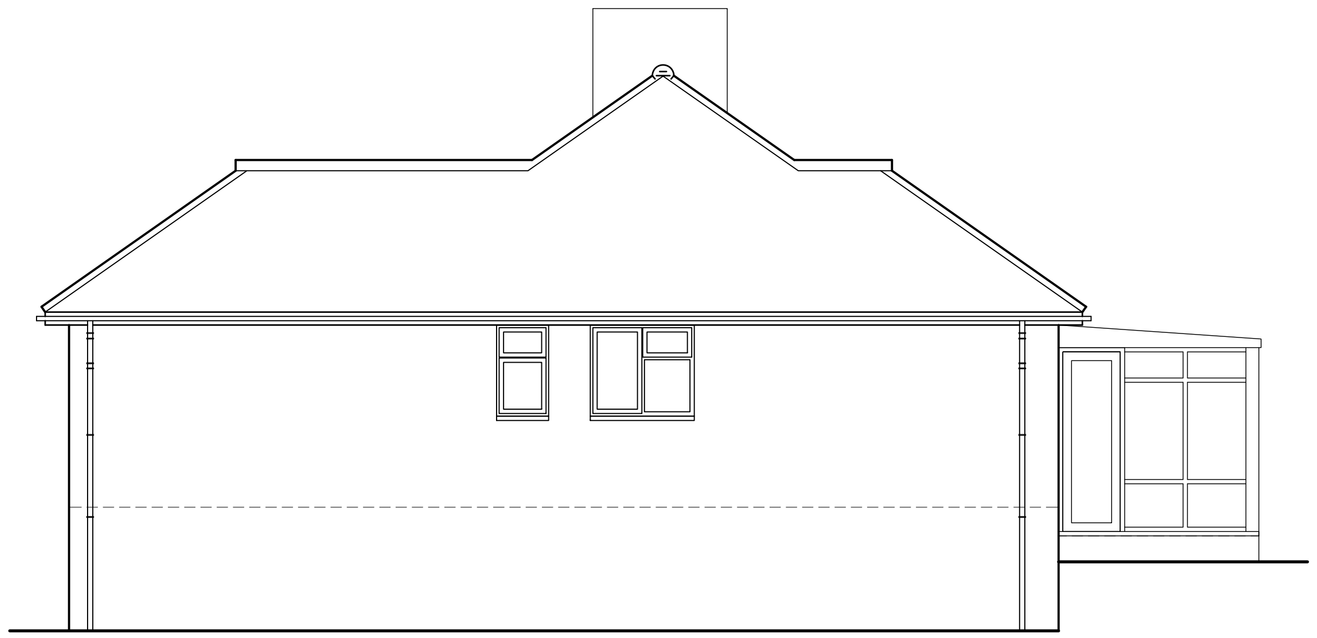


**East Elevation**

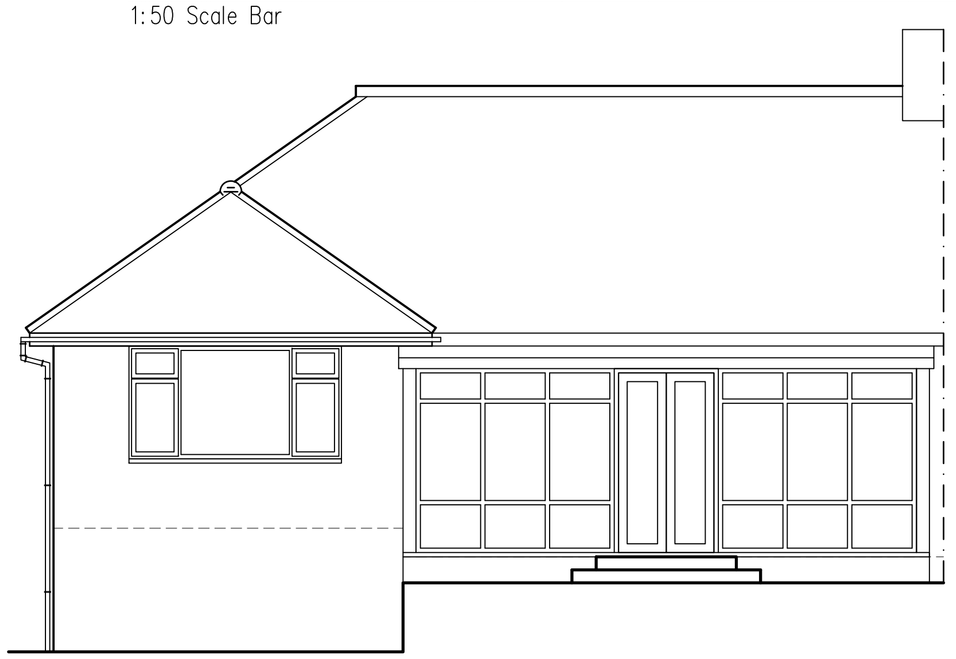


**North Elevation**

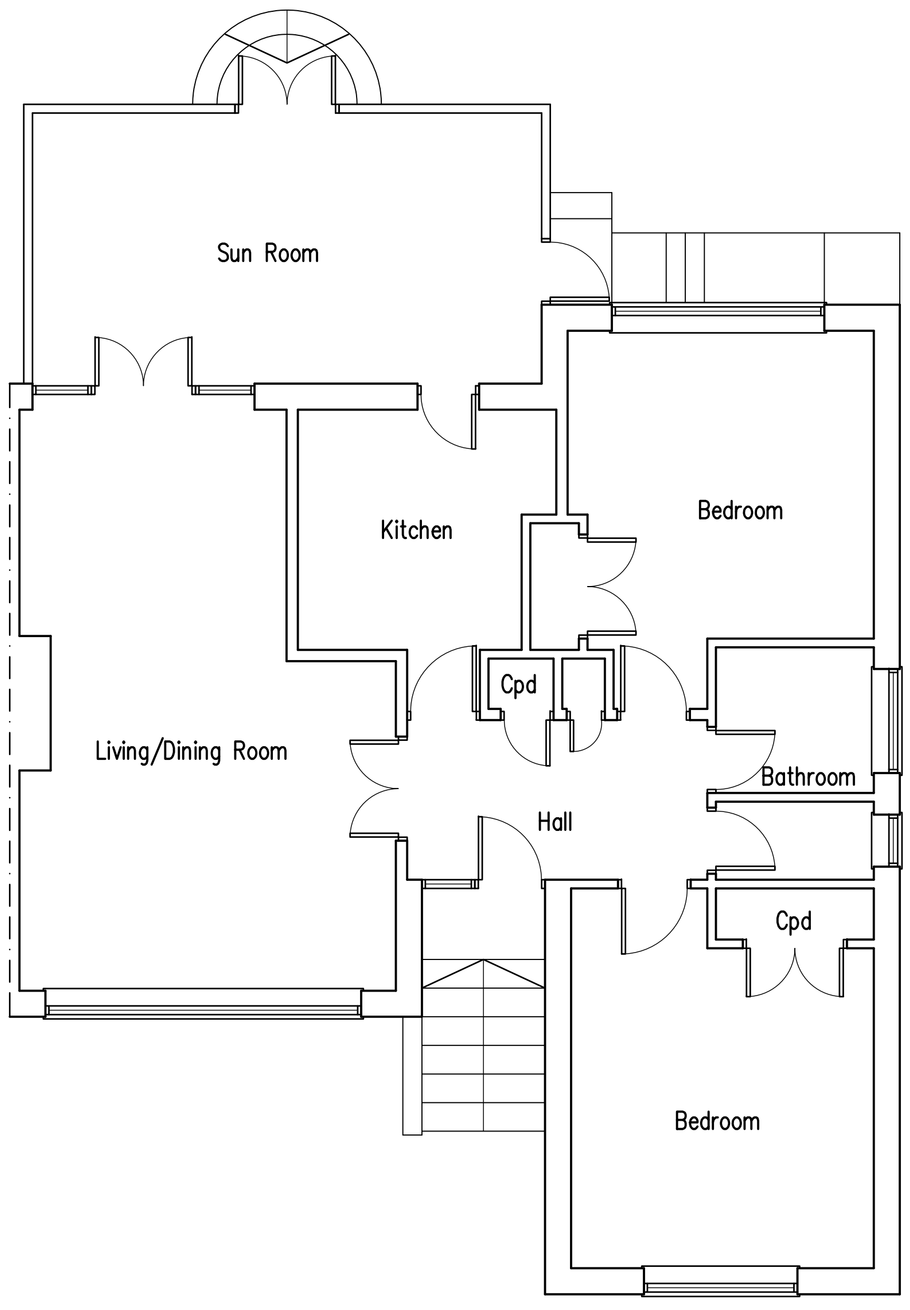


**Ground Floor Plan**

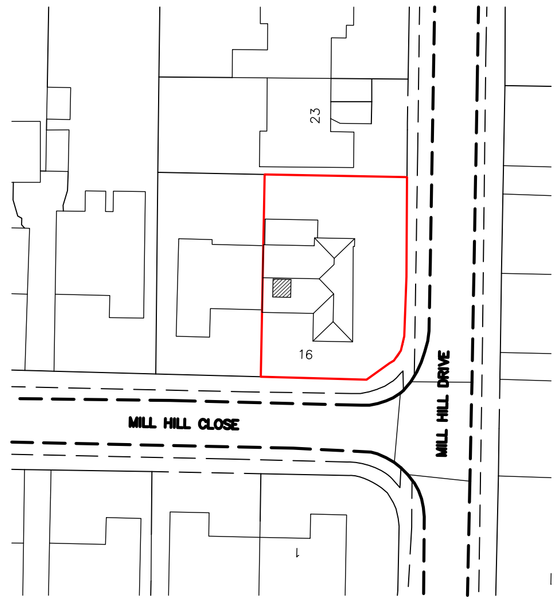


**Block Plan 1:500**

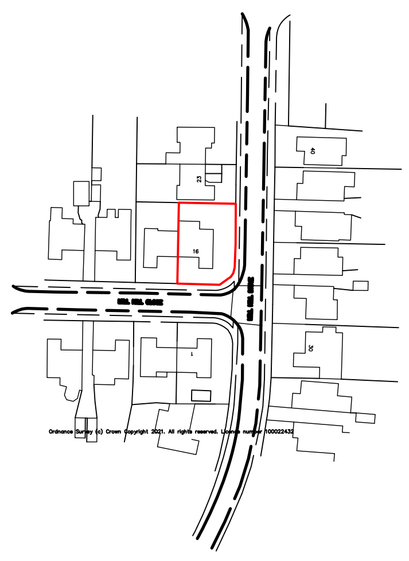

**Location Plan 1:1250**

10m 20m 30m 40m

1:500 Scale Bar

10m 20m 30m 40m 50m

1:1250 Scale Bar

# Propoosed Conversion of Roof Space at: 16 Mill Hill Close, Shoreham-By-Sea, West Sussex


rja Planning & Building Consultants Ltd.
1st Floor
10 High Street
Shoreham-By-Sea
West Sussex BN43 5DA
t: 01273 467297 mob: 07971 375739
e: rex@rjapbc.co.uk web: www.rjapbc.co.uk


Chartered Institute of Architectural Technologists

| | | |
|---|---|---|
| PROJECT: 16 Mill Hill Close, Shoreham-By-Sea | | |
| DRAWING TITLE: Existing Floor Plans & Elevations | | |
| CLIENT: Mr and Mrs P. Lovell | DWG NO: 21853-01 | REVISION: |
| SCALE: 1:50 @ A1 | DATE: 15.07.21 | DRAWN: rex |