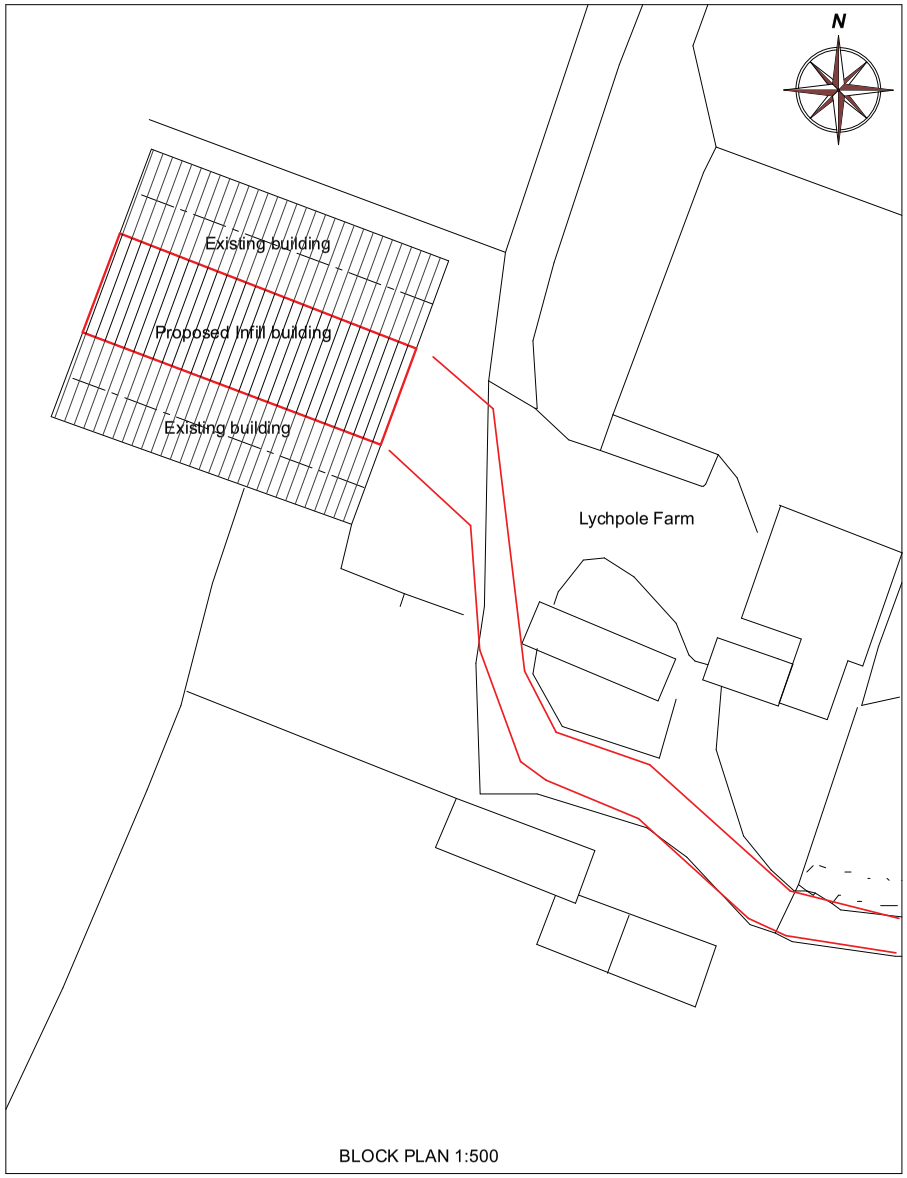


BLOCK PLAN 1:500

Project: Proposed Agricultural Infill Building at Lychpole Farm, Sompting, Lancing, West Sussex, BN15 0AY	Client: Mr. D. Harriott, Broomhurst Lodge, Lyminster Road, Lyminster, West Sussex, BN17 7QQ
Scale: As Shown @ A3 Drg no. 1446/02 Date: July 2011 Drawn by: www.choicesteel.co.uk	D & D CONSTRUCTION RINGMER LTD. 19/21 THE INDUSTRIAL ESTATE CRADLE HILL ROAD SEAFORD BN25 3JE Tel: 01323 890403 Fax: 01323 490140