




NORTH EAST & SOUTH WEST ELEVATIONS

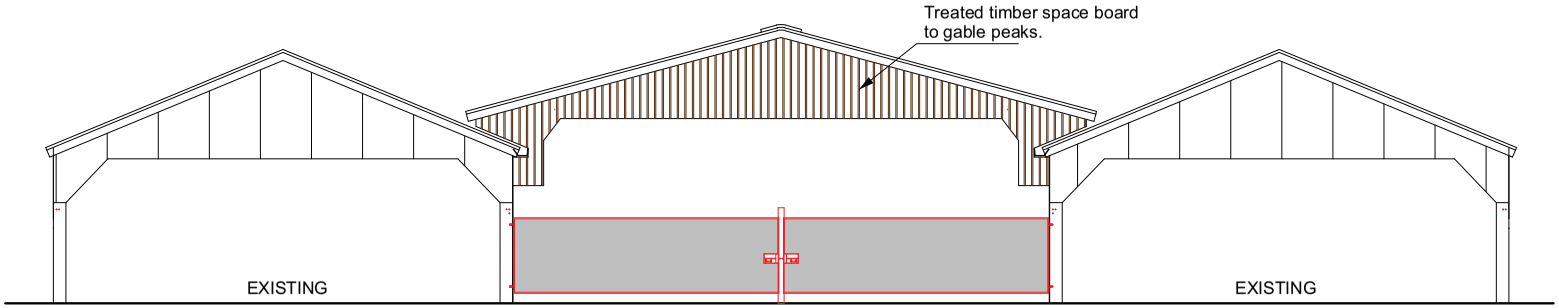


NORTH WEST & SOUTH EAST ELEVATIONS

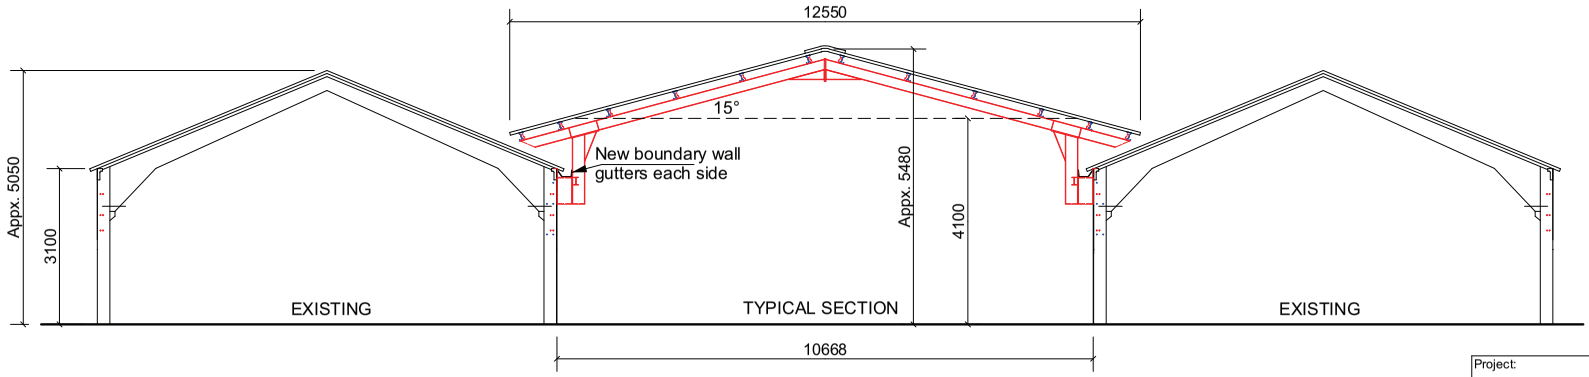


| | |
|---|---|
| Project: Proposed Agricultural Infill Building at Lychpole Farm, Sompting, Lancing, West Sussex, BN15 0AY | Client: Mr. D. Harriott, Broomhurst Lodge, Lyminster Road, Lyminster, West Sussex, BN17 7QQ |
| Scale: 1:100 @ A3 | D & D CONSTRUCTION RINGMER LTD. 19/21 THE INDUSTRIAL ESTATE CRADLE HILL ROAD SEAFORD BN25 3JE Tel: 01323 890403 Fax: 01323 490140 |
| Drg no. 1446/04A | |
| Date: July 2011 | |
| Drawn by: www.choicesteel.co.uk | |