
Ordnance Survey Licensed Partner

getmapping.com

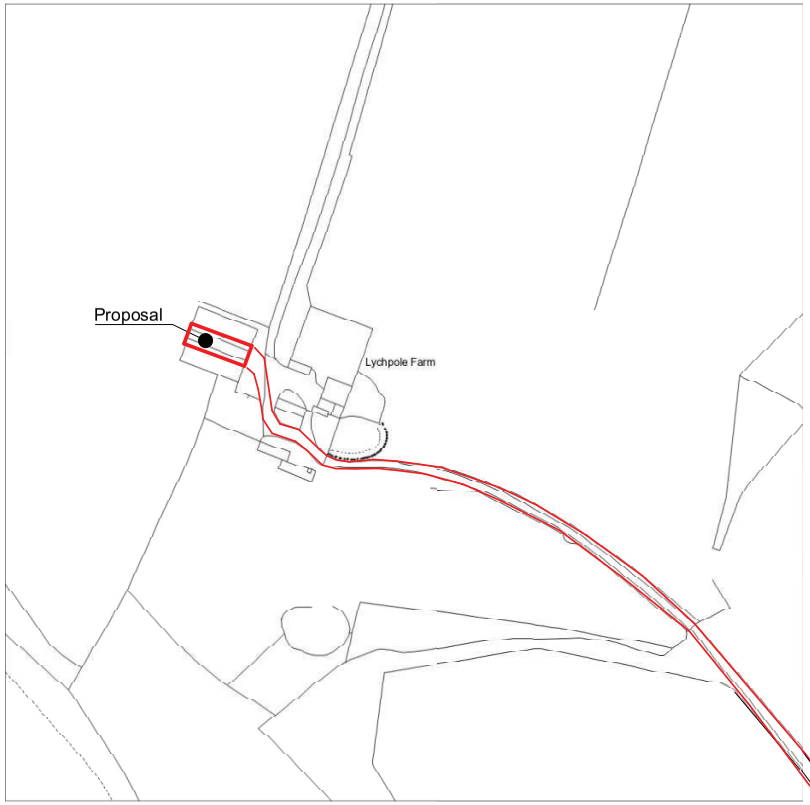

Reproduction in whole or in part is prohibited without the prior permission of Ordnance Survey.

Ordnance Survey and the OS Symbol are registered trademarks and OS MasterMap® is a trademark of Ordnance Survey, the national mapping agency of Great Britain.

The representation of a road, track or path is no evidence of a right of way.

The representation of features as lines is no evidence of a property boundary.

Scale 1:2500

0 20 40 60 80 100

Metres

Supplied by: Getmapping
OS License Number: 100030848

Titch Hill

Project: Proposed Agricultural Infill Building at Lychpole Farm, Sompting, Lancing, West Sussex, BN15 0AY	Client: Mr. D. Harriott, Broomhurst Lodge, Lyminster Road, Lyminster, West Sussex, BN17 7QQ
Scale: As Shown @ A3	D & D CONSTRUCTION RINGMER LTD. 19/21 THE INDUSTRIAL ESTATE CRADLE HILL ROAD SEAFORD BN25 3JE Tel: 01323 890403 Fax: 01323 490140
Drg no. 1446/01	
Date: July 2011	
Drawn by: www.choicesteel.co.uk	