

FENCE & GATE PLAN
SCALE 1:50

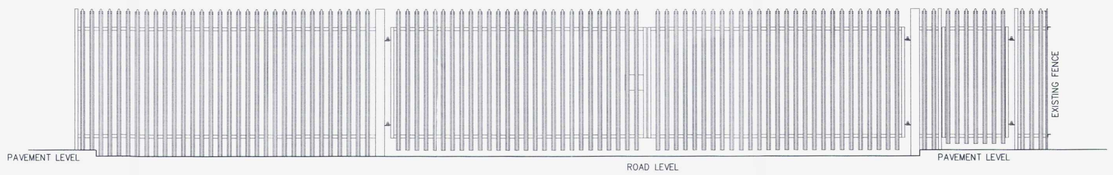

FRONT ELEVATION LOOKING NORTH
SCALE 1:50



SIDE ELEVATION LOOKING EAST
SCALE 1:50

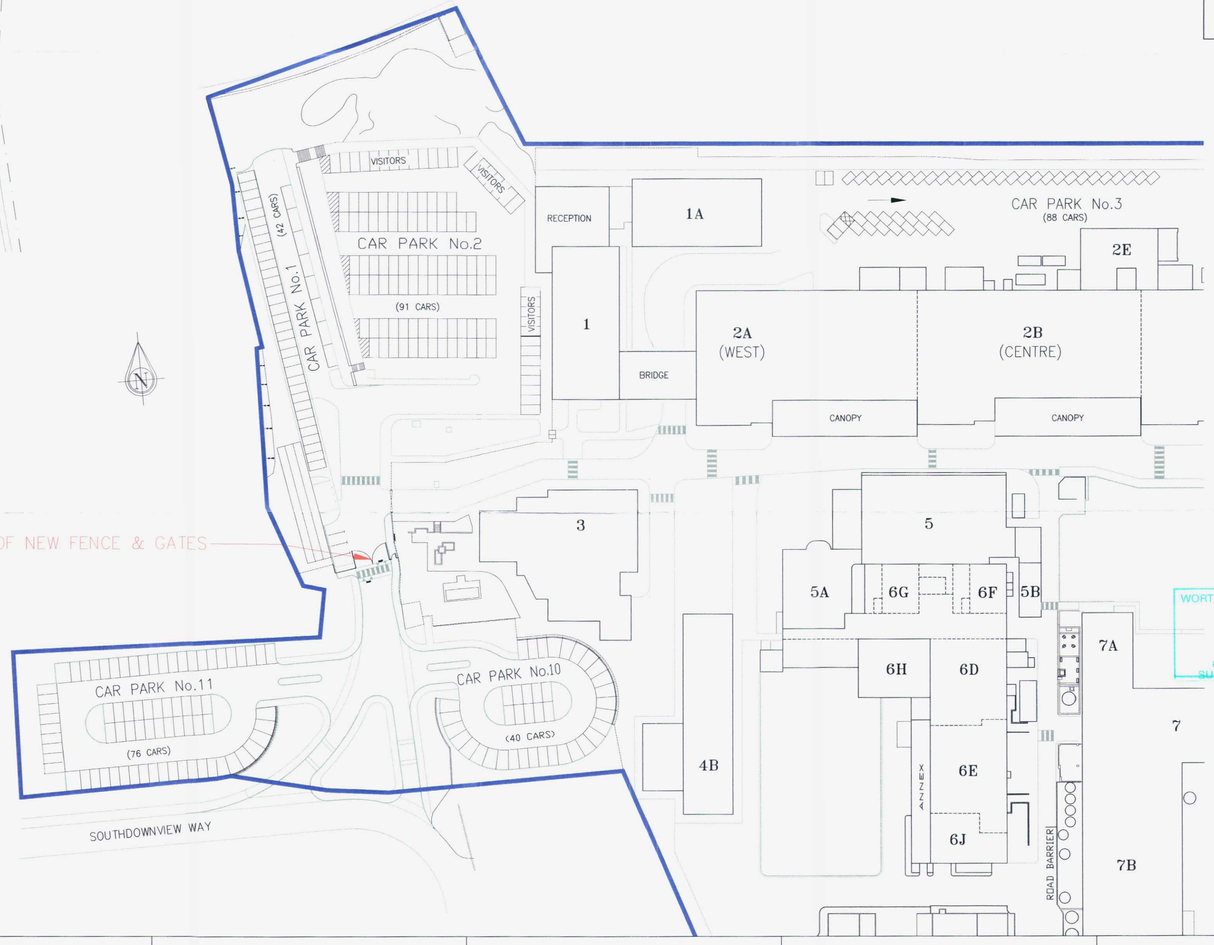

KEY:

EXIST FENCE

GSK BOUNDARY

T.P. OFFICE COPY

BOROUGH OF WORTHING
DEPOSITED 11.6.09
TP REF No.
WB/09/0435/fun

WORTHING BOROUGH COUNCIL
- 3 AUG 2009
CONSENT GRANTED SUBJECT TO CONDITIONS

Design Office, Engineering B.U. Worthing

GlaxoSmithKline

DRAWING No. B.W.0223
SHEET 1 of 1
STATUS: PROPOSED
REV:

DRG. TYPE: GA
SCALE: VARIES
DATE: 11.5.09
JOB No: GB12-09-0058
DRAWN BY: rjp

TITLE:
NEW FENCE & GATES AT MAIN ENTRACE
LOCATION, PLAN & ELEVATIONS

REV.	DATE	DESCRIPTION	BY	CHK.D	APP.D
A.					

This drawing is confidential and The property of GlaxoSmithKline It must not be copied Reproduced or lent to Third parties without written Authority first being obtained