External Material Schedule

MAT	Description	Combustibility Rating	Image
1	TERRACE SOFFIT Metal soffit to underside - colour to match balustrade (Item 3)	A1/A2-s1,d0	
2	BALCONY DECKING (FLOOR) Aluminium Product: Ali-Deck Junior Balcony Board Colour: Textured Silver Grey (As per phase 1)	A1/A2-s1,d0	
3	BALUSTRADE Colour: RAL 7030 Gloss: 30% (As per phase 1)	A1/A2-s1,d0	
6	COPING Aluminium Colour: To match Balustrade (Item 3)	A1/A2-s1,d0	
7	CURTAIN WALLING Colour: To match window frames (Item 13)	Exempt as per BRAD B (2019) Section B4 Regulation 7(3)(j)	
8	ENTRANCE CANOPIES Precast canopy to match balconies	A1/A2-s1,d0	
9	LOUVRES Framed louvre system (includes substation wall & door) Manufacturer: Sunray Frame & Louvre colour to match window frames (Item 13) Size: 50mm pitch	A1/A2-s1,d0	
11	TERRACE DECKING (FLOOR) Aluminium Product: Ali-Deck Junior Balcony Board Colour: Textured Silver Grey (As per phase 1)	A1/A2-s1,d0	
12	VENT Within obscure panel Colour to match window frames (Item 13)	A1/A2-s1,d0	
13	WINDOW FRAMES Colour: RAL 7016 (As per phase 1)	Exempt as per BRAD B (2019) Section B4 Regulation 7(3)(j)	
14	FROSTED GLASS BALCONY BACKING/PRIVACY SCREENS Glass thickness: 6mm	A1/A2-s1,d0	
15	RAINWATER GOODS Colour: 'Light grey' - RAL to match balustrade (Item 3)	A1/A2-s1,d0	
16	BRICK light Brick: Light grey smooth, Bespoke Brick Company - TBC Mortar: Colour Cemex 'Dove Holes White' or similar approved Bond: Half lap stretcher Pointing: Bucket handle Airbrick: TBC Movement Joint: Mastic to match adjoining masonry	A1	
17	BRICK white Brick: White smooth, Bespoke Brick Company - TBC Mortar: Colour Cemex 'Dove Holes White' or similar approved Bond: Half lap stretcher Pointing: Bucket handle Airbrick: RAL9016 Movement Joint: Mastic to match adjoining masonry	A1	
18	BRICK buff Brick: Buff Stock, Bespoke Brick Company - TBC Mortar: Colour Cemex 'Dove Holes White' or similar approved Bond: Half lap stretcher Pointing: Bucket handle Airbrick: TBC Movement Joint: Mastic to match adjoining masonry	A1	
19	BRICK red Brick: Apollo red stock, Bespoke Brick Company - TBC Mortar: Colour Cemex 'Dove Holes White' or similar approved Bond: Half lap stretcher Pointing: Bucket handle Airbrick: TBC Movement Joint: Mastic to match adjoining masonry	A1	

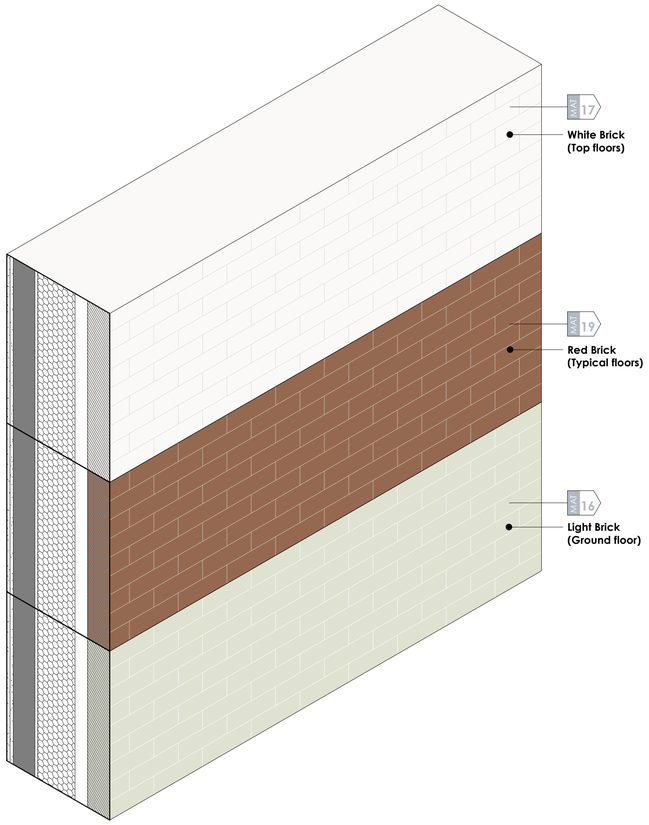

Block E Sample Panel

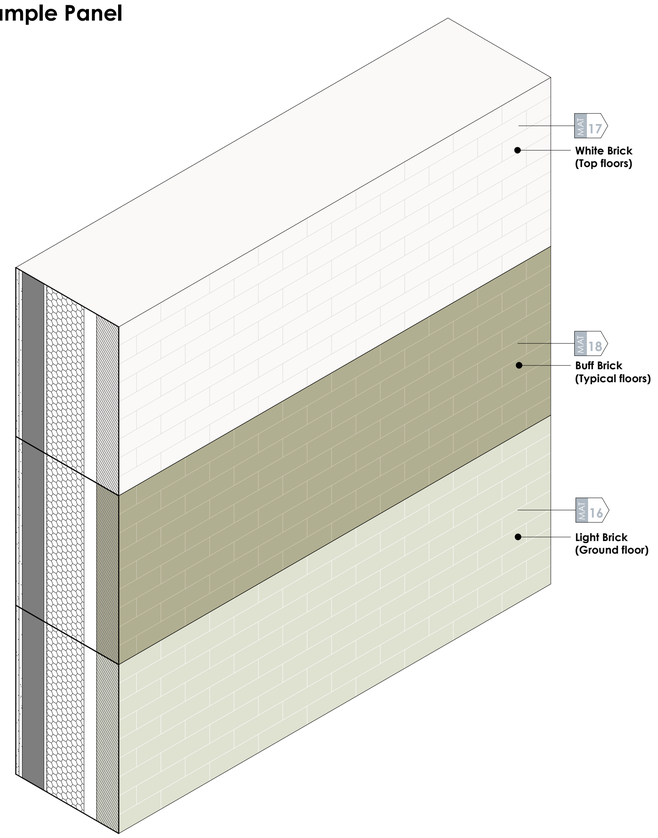

Block F Sample Panel

HG CONSTRUCTION

aca studios

address : 88 Union Street London SE1 0NW **phone** : 020 7593 1000
email : mail@acastudios.co.uk **web** : www.acastudios.co.uk

job:	**drawn**	**date**
Free Wharf Shoreham-by-Sea	HK	04/24
drawing:	**scale**	**job no**
General Arrangement Phase 2 External Material Schedule	1 : 10 @ A1 1 : 20 @ A3	3117

drawing number: 3117-ACA-EF-XX-DR-A-6101 rev. P04

PRELIMINARY

note: all dimensions to be checked on site before commencement of the work. if this drawing exceeds the quantities in any way the architects are to be informed before work is commenced. this drawing is copyright.

revisions (most recent listed below, refer to DIS for all revisions)

rev	date	description	drawn	check
01	03.03.23	First issue for comment	SCH	HK
02	07.07.23	Preliminary Refresh Issue	HK	SCH
03	11.04.24	Sample panels added	HK	GB
04	25.04.24	Sample panel photos added	HK	GB

MATERIAL SAMPLES

BLOCK E



BLOCK F



EXTERNAL MATERIAL NOTES

Based on CZWG NBS specification: 2052-40-SP-NBS-T20 Specification for Stage 4a Employers Requirements

LOCATION PLAN **SCALE 1:2500**

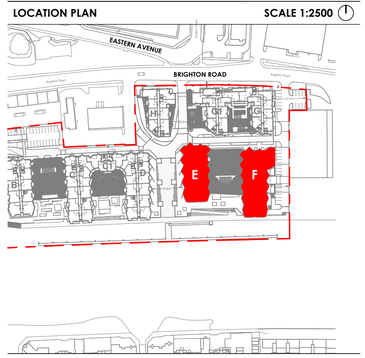

Phase 2 External Material Schedule

not for construction