

1 Blockplan

SCALE :: 1:500

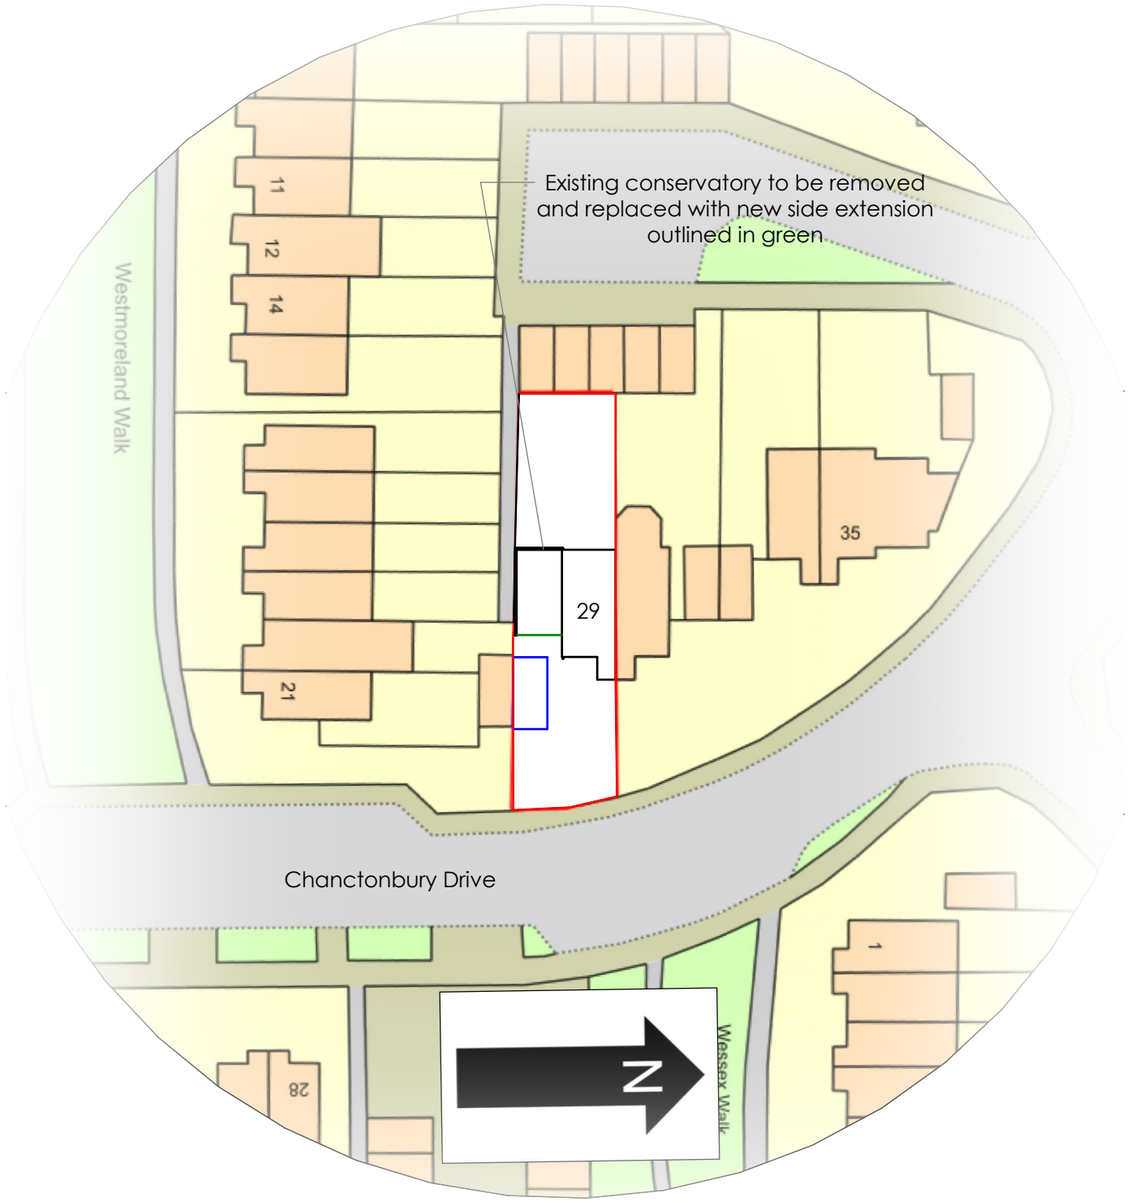


2 Roofplan - existing

SCALE :: 1:200

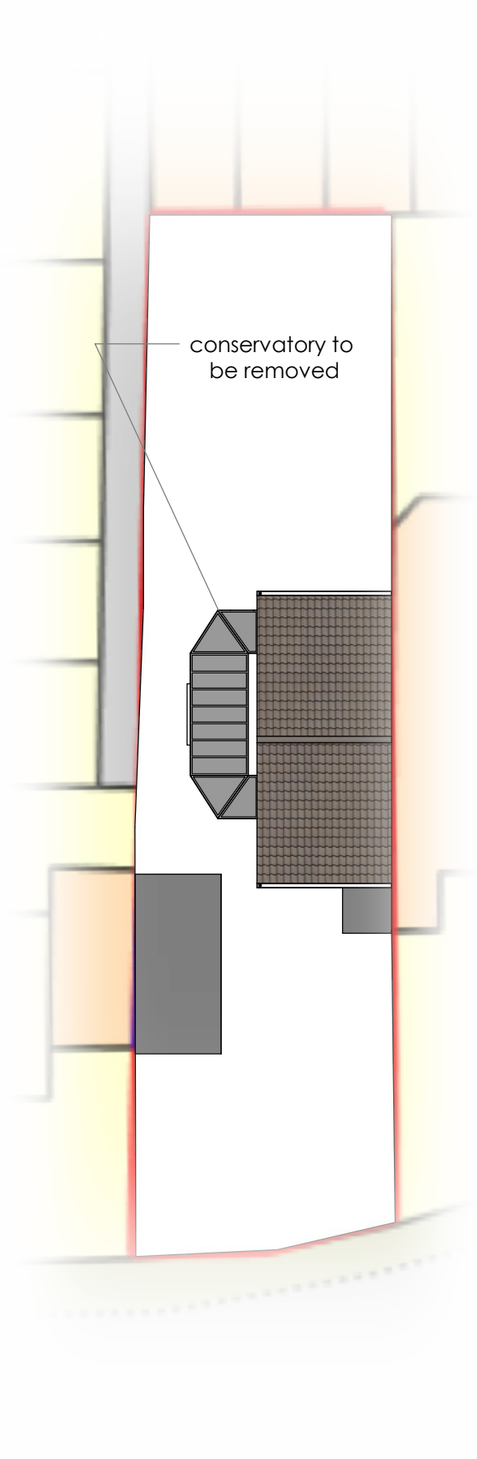

3 Roofplan - proposed

SCALE :: 1:200

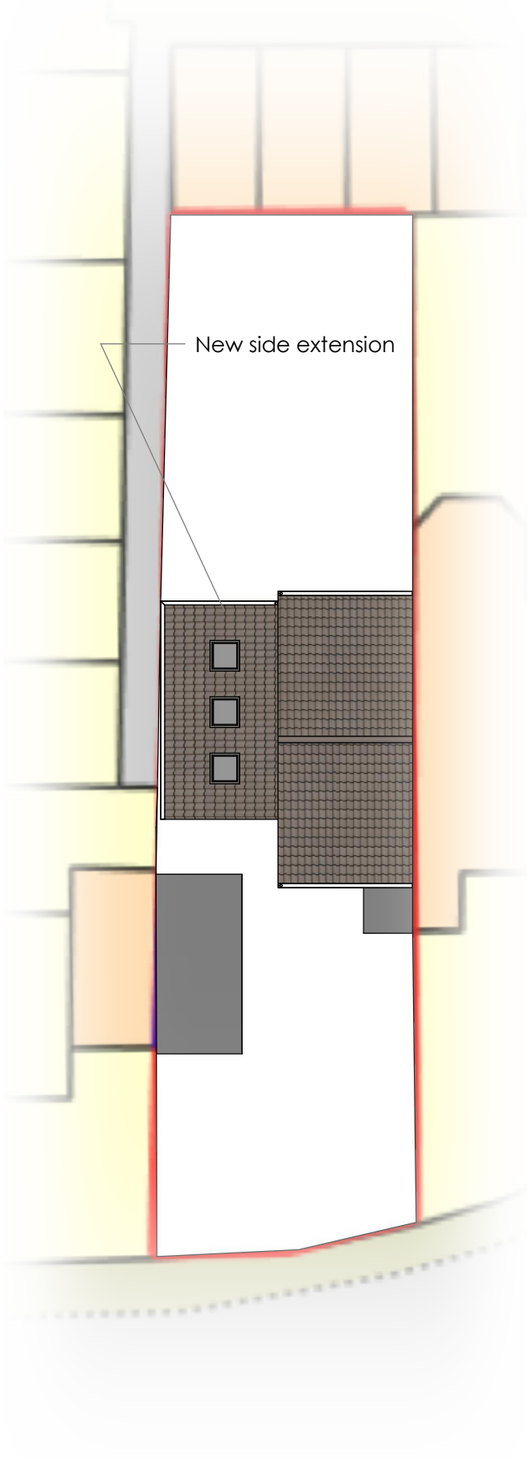

E.01 - Block/Roofplan
E.02 - Elevations Existing
E.03 - Elevations Proposed
E.04 - Floorplans Existing/Proposed
E.05 - Perspective Images Existing
E.06 - Perspective Images Proposed

Paul Rutherford
29 Chanctonbury Drive,
Shoreham by Sea,
West Sussex,
BN43 5FR

Side single storey extension

Planning Application ref .....

Created: 12 26 21
Modified: 10 09 21
Drawn By: S.W.
simon_walder@yahoo.co.uk

1:500 1 meter 1 2 3 4 5 6 7 8 9 10
1:200 1 meter 1 2 3 4 5 6 7 8 9 10
1:100 1 meter 1 2 3 4 5 6 7 8 9 10

Block/Roofplan

E.01