T.P. OFFICE COPY

BOROUGH OF WORTHING
DEPOSITED 18/2/08
TP REF No.
WB/ 08/0073/pm

WORTHING BOROUGH COUNCIL
11 APR 2008
CONSENT GRANTED
SUBJECT TO CONDITIONS

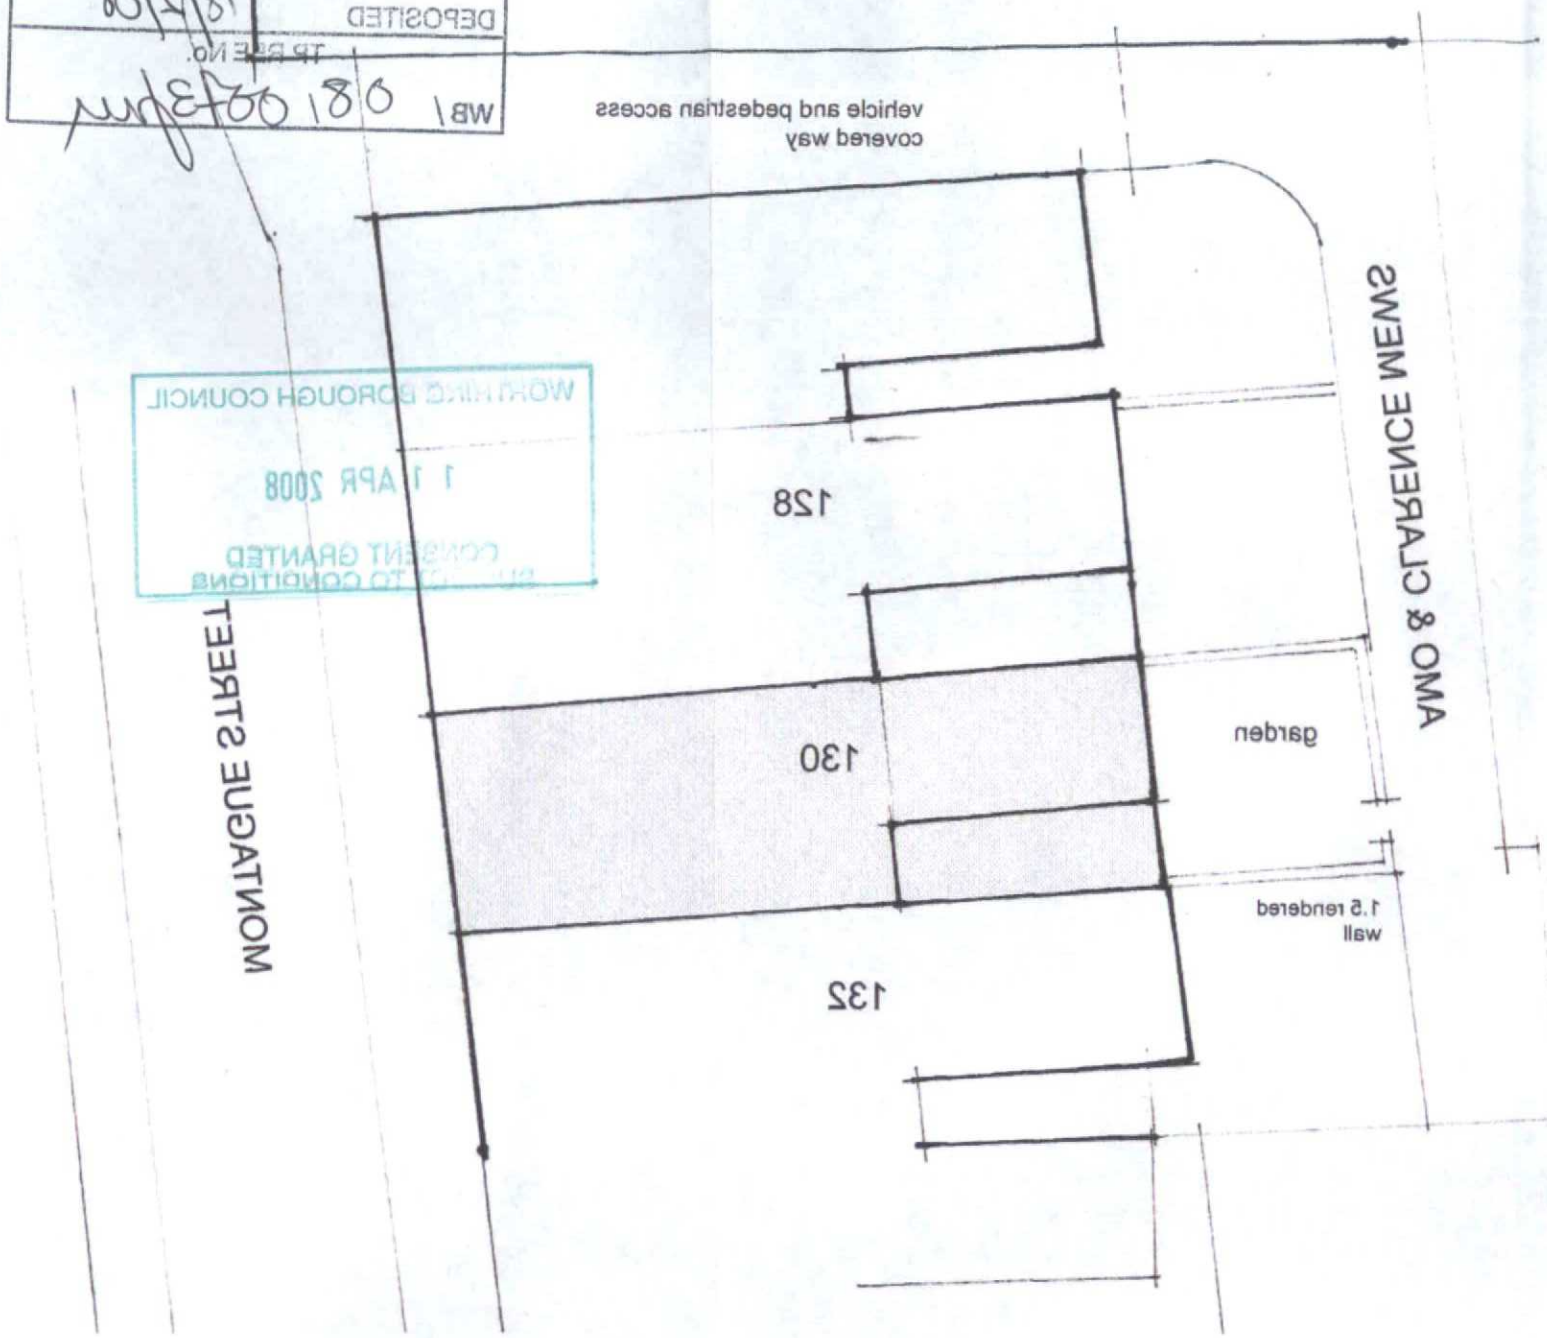

SITE PLAN 1/200

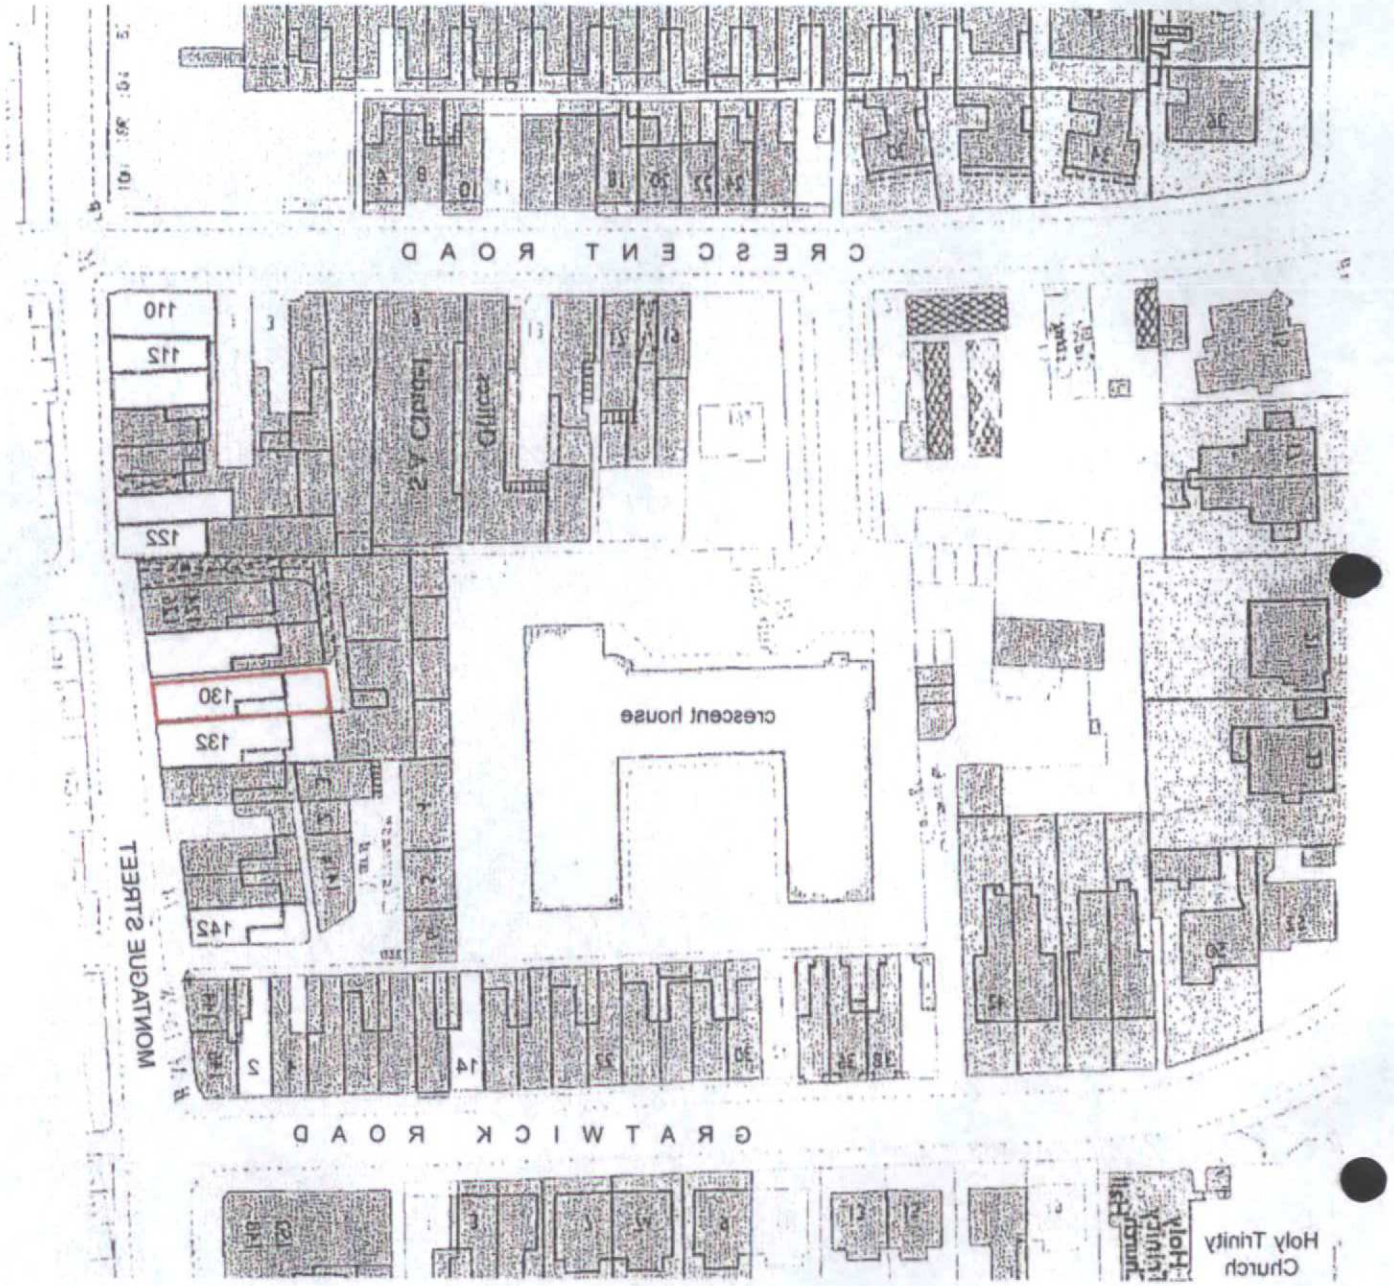

LOCATION PLAN 1/1250

north

LOCATION & SITE PLANS

130 MONTAGUE STREET - WORTHING

scales 1/1250 - 1/200 - jan 08 - dwg. no. 01

for
T Harding
by
Hughsart Limited
8 connaught terrace - hove - BN3 3YW
tel 01273 277458 - email hugh@hughsart.co.uk