
T.P. OFFICE COPY

BOROUGH OF WORTHING
DEPOSITED 18/3/08
TP REF No.
WB/ 08 /00739/WR

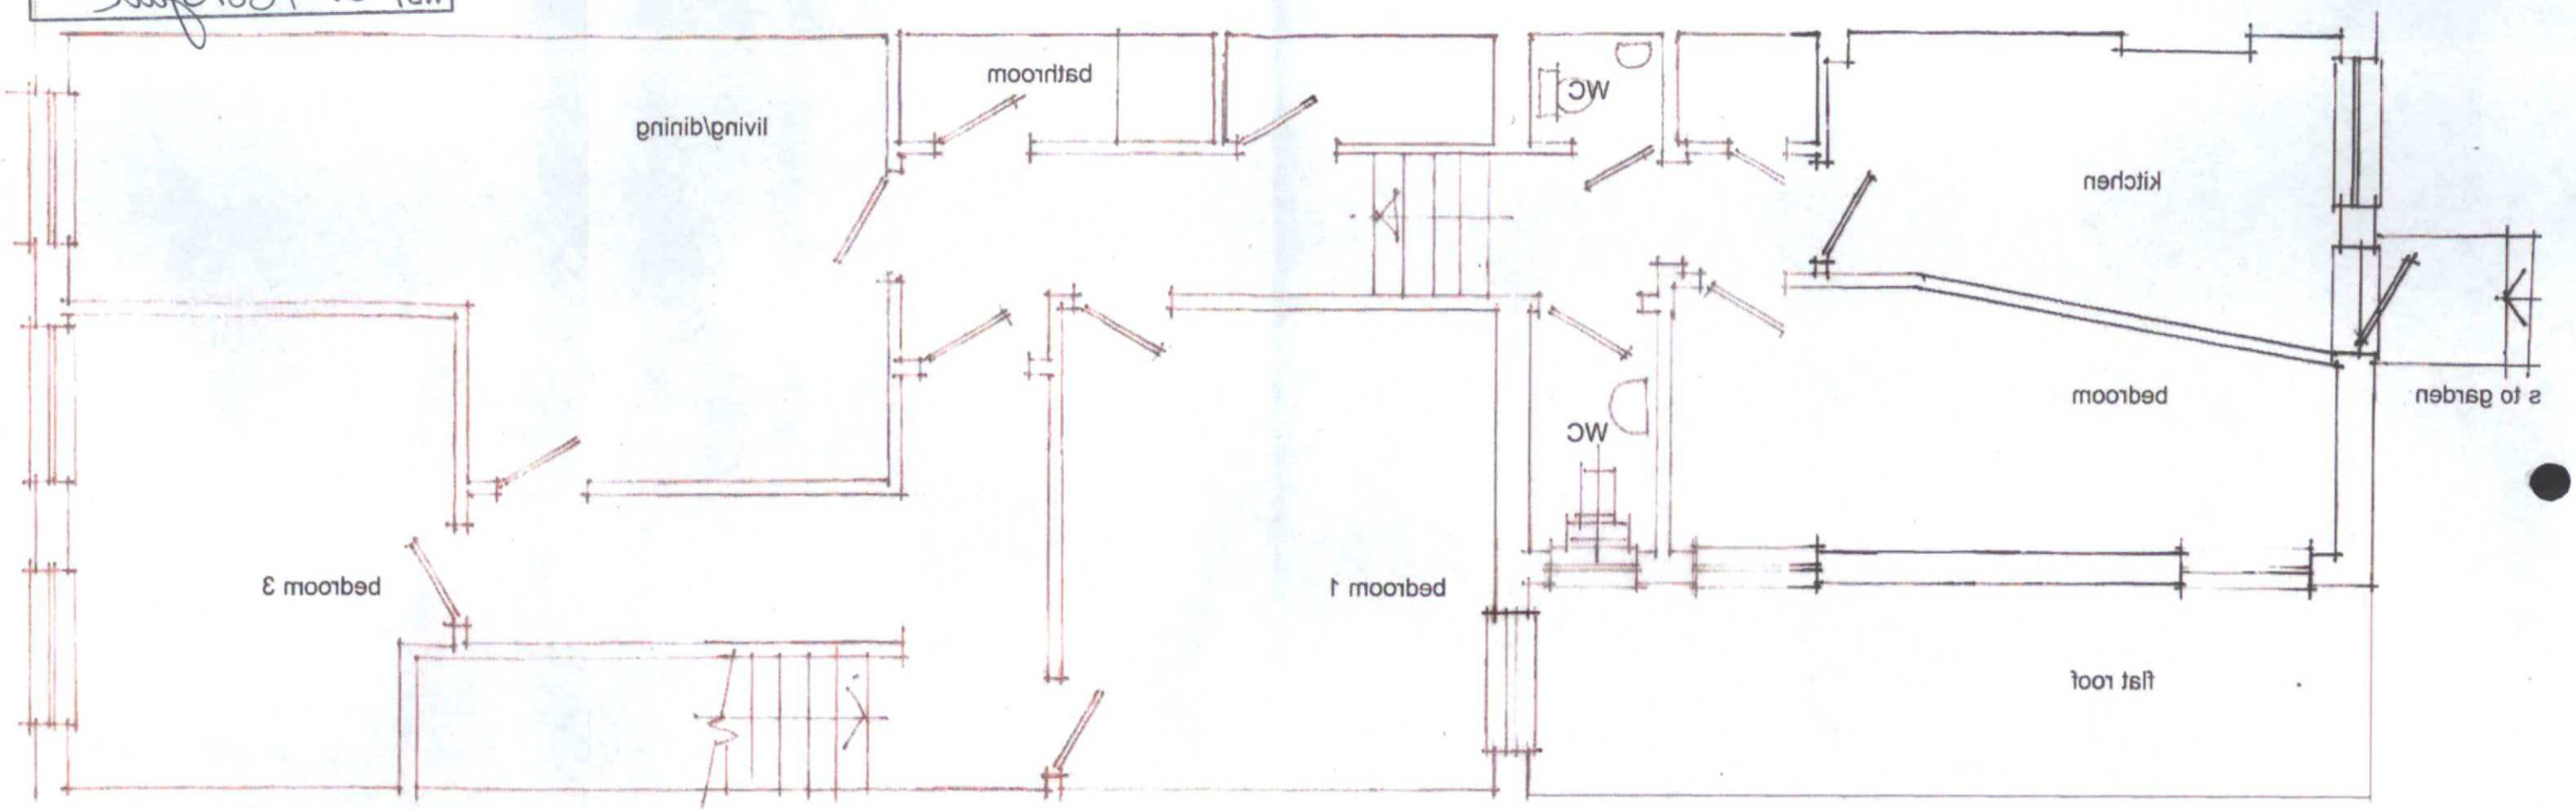

FIRST FLOOR EXISTING

WORTHING BOROUGH COUNCIL
11 APR 2008
CONSENT GRANTED
SUBJECT TO CONDITIONS

FIRST FLOOR PLAN - AS EXISTING

130 MONTAGUE STREET - WORTHING

scale 1/50 - jan 08 - dwg. no. 03

for
T Harding
by
Hughsart Limited
8 connaught terrace - hove - BN3 3YW
tel 01273 277458 - email hugh@hughsart.co.uk