
T.P. OFFICE COPY

BOROUGH OF WORTHING
DEPOSITED 18/2/08
TP REF No.
WB/ 08/00738/FUL

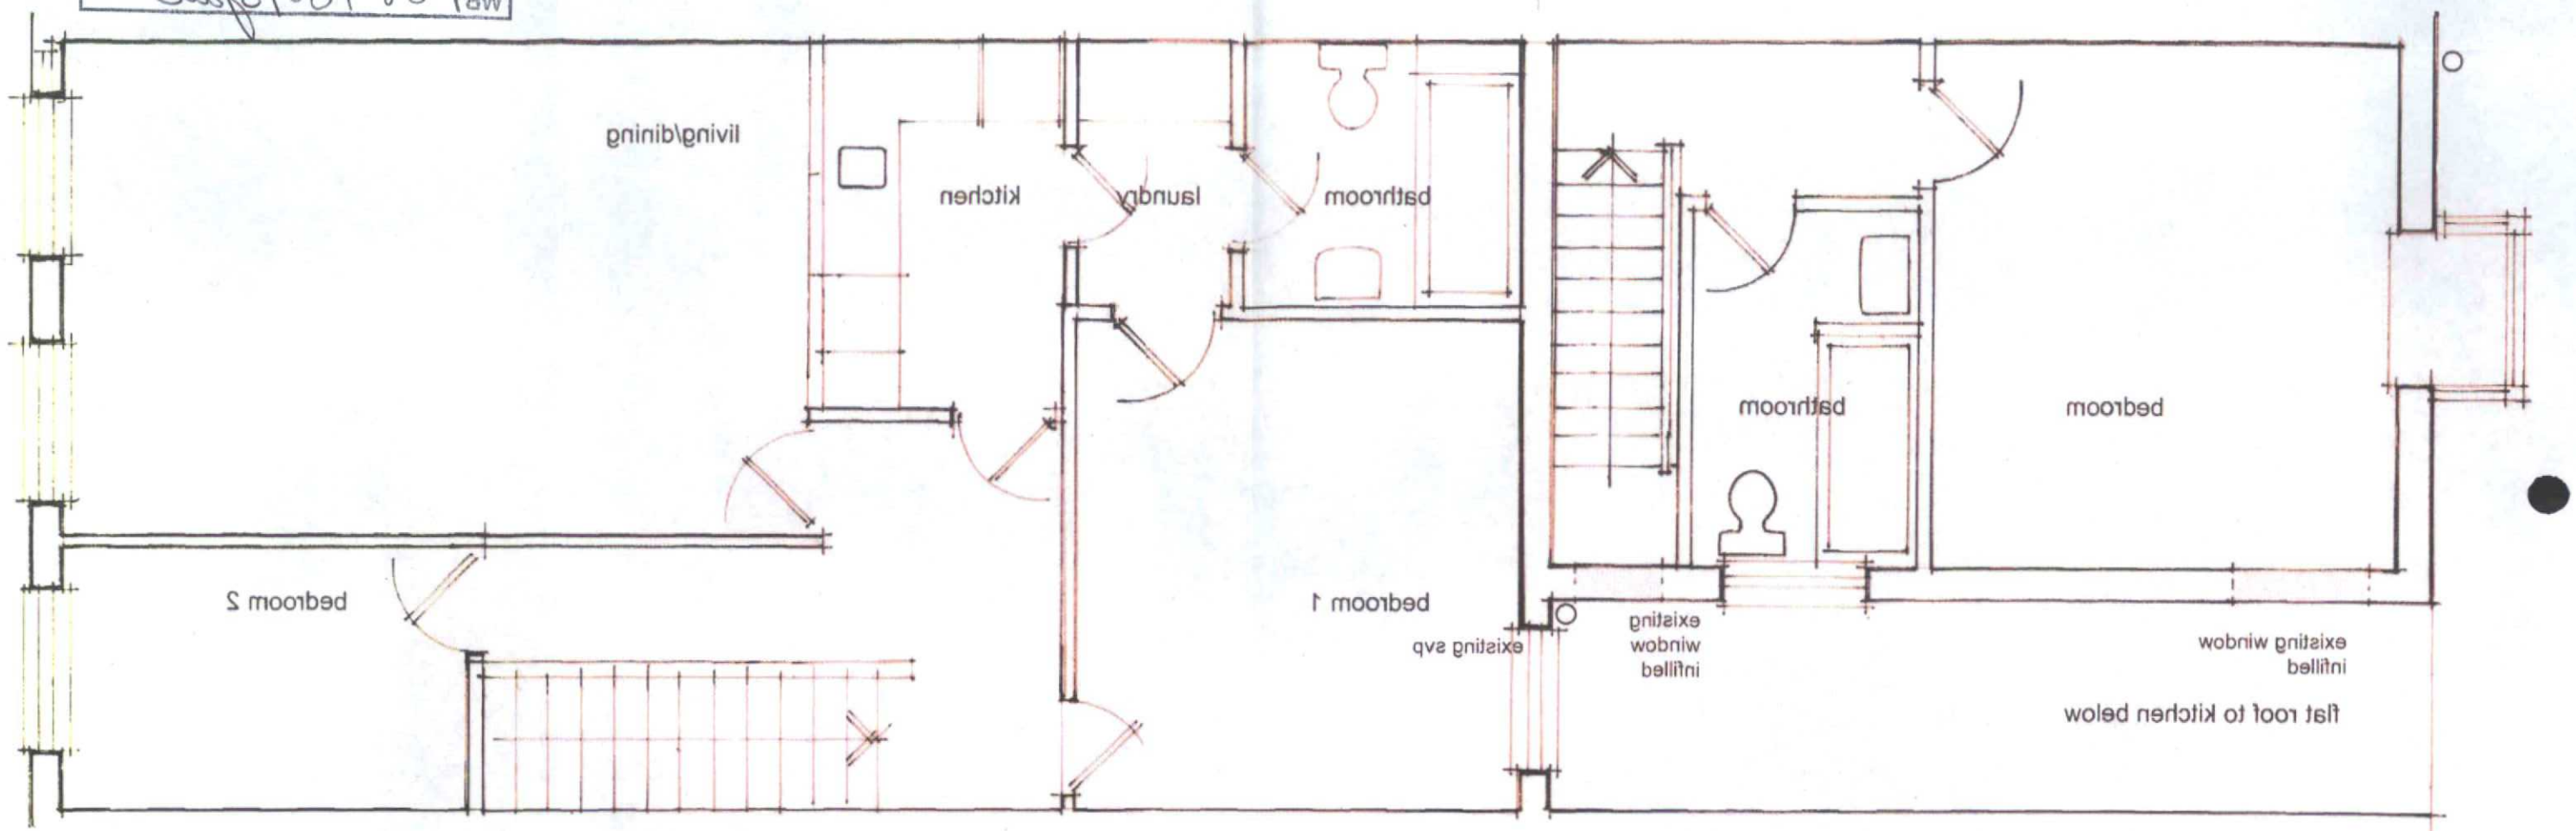

FIRST FLOOR PROPOSED

WORTHING BOROUGH COUNCIL
11 APR 2008
CONSENT GRANTED

FIRST FLOOR PLAN AS PROPOSED

130 MONTAGUE STREET - WORTHING

scale 1/50 - jan 08 - dwg. no. 06

for
T Harding
by
Hughsart Limited
8 connaught terrace - hove - BN3 3YW
tel 01273 277458 - email hugh@hughsart.co.uk