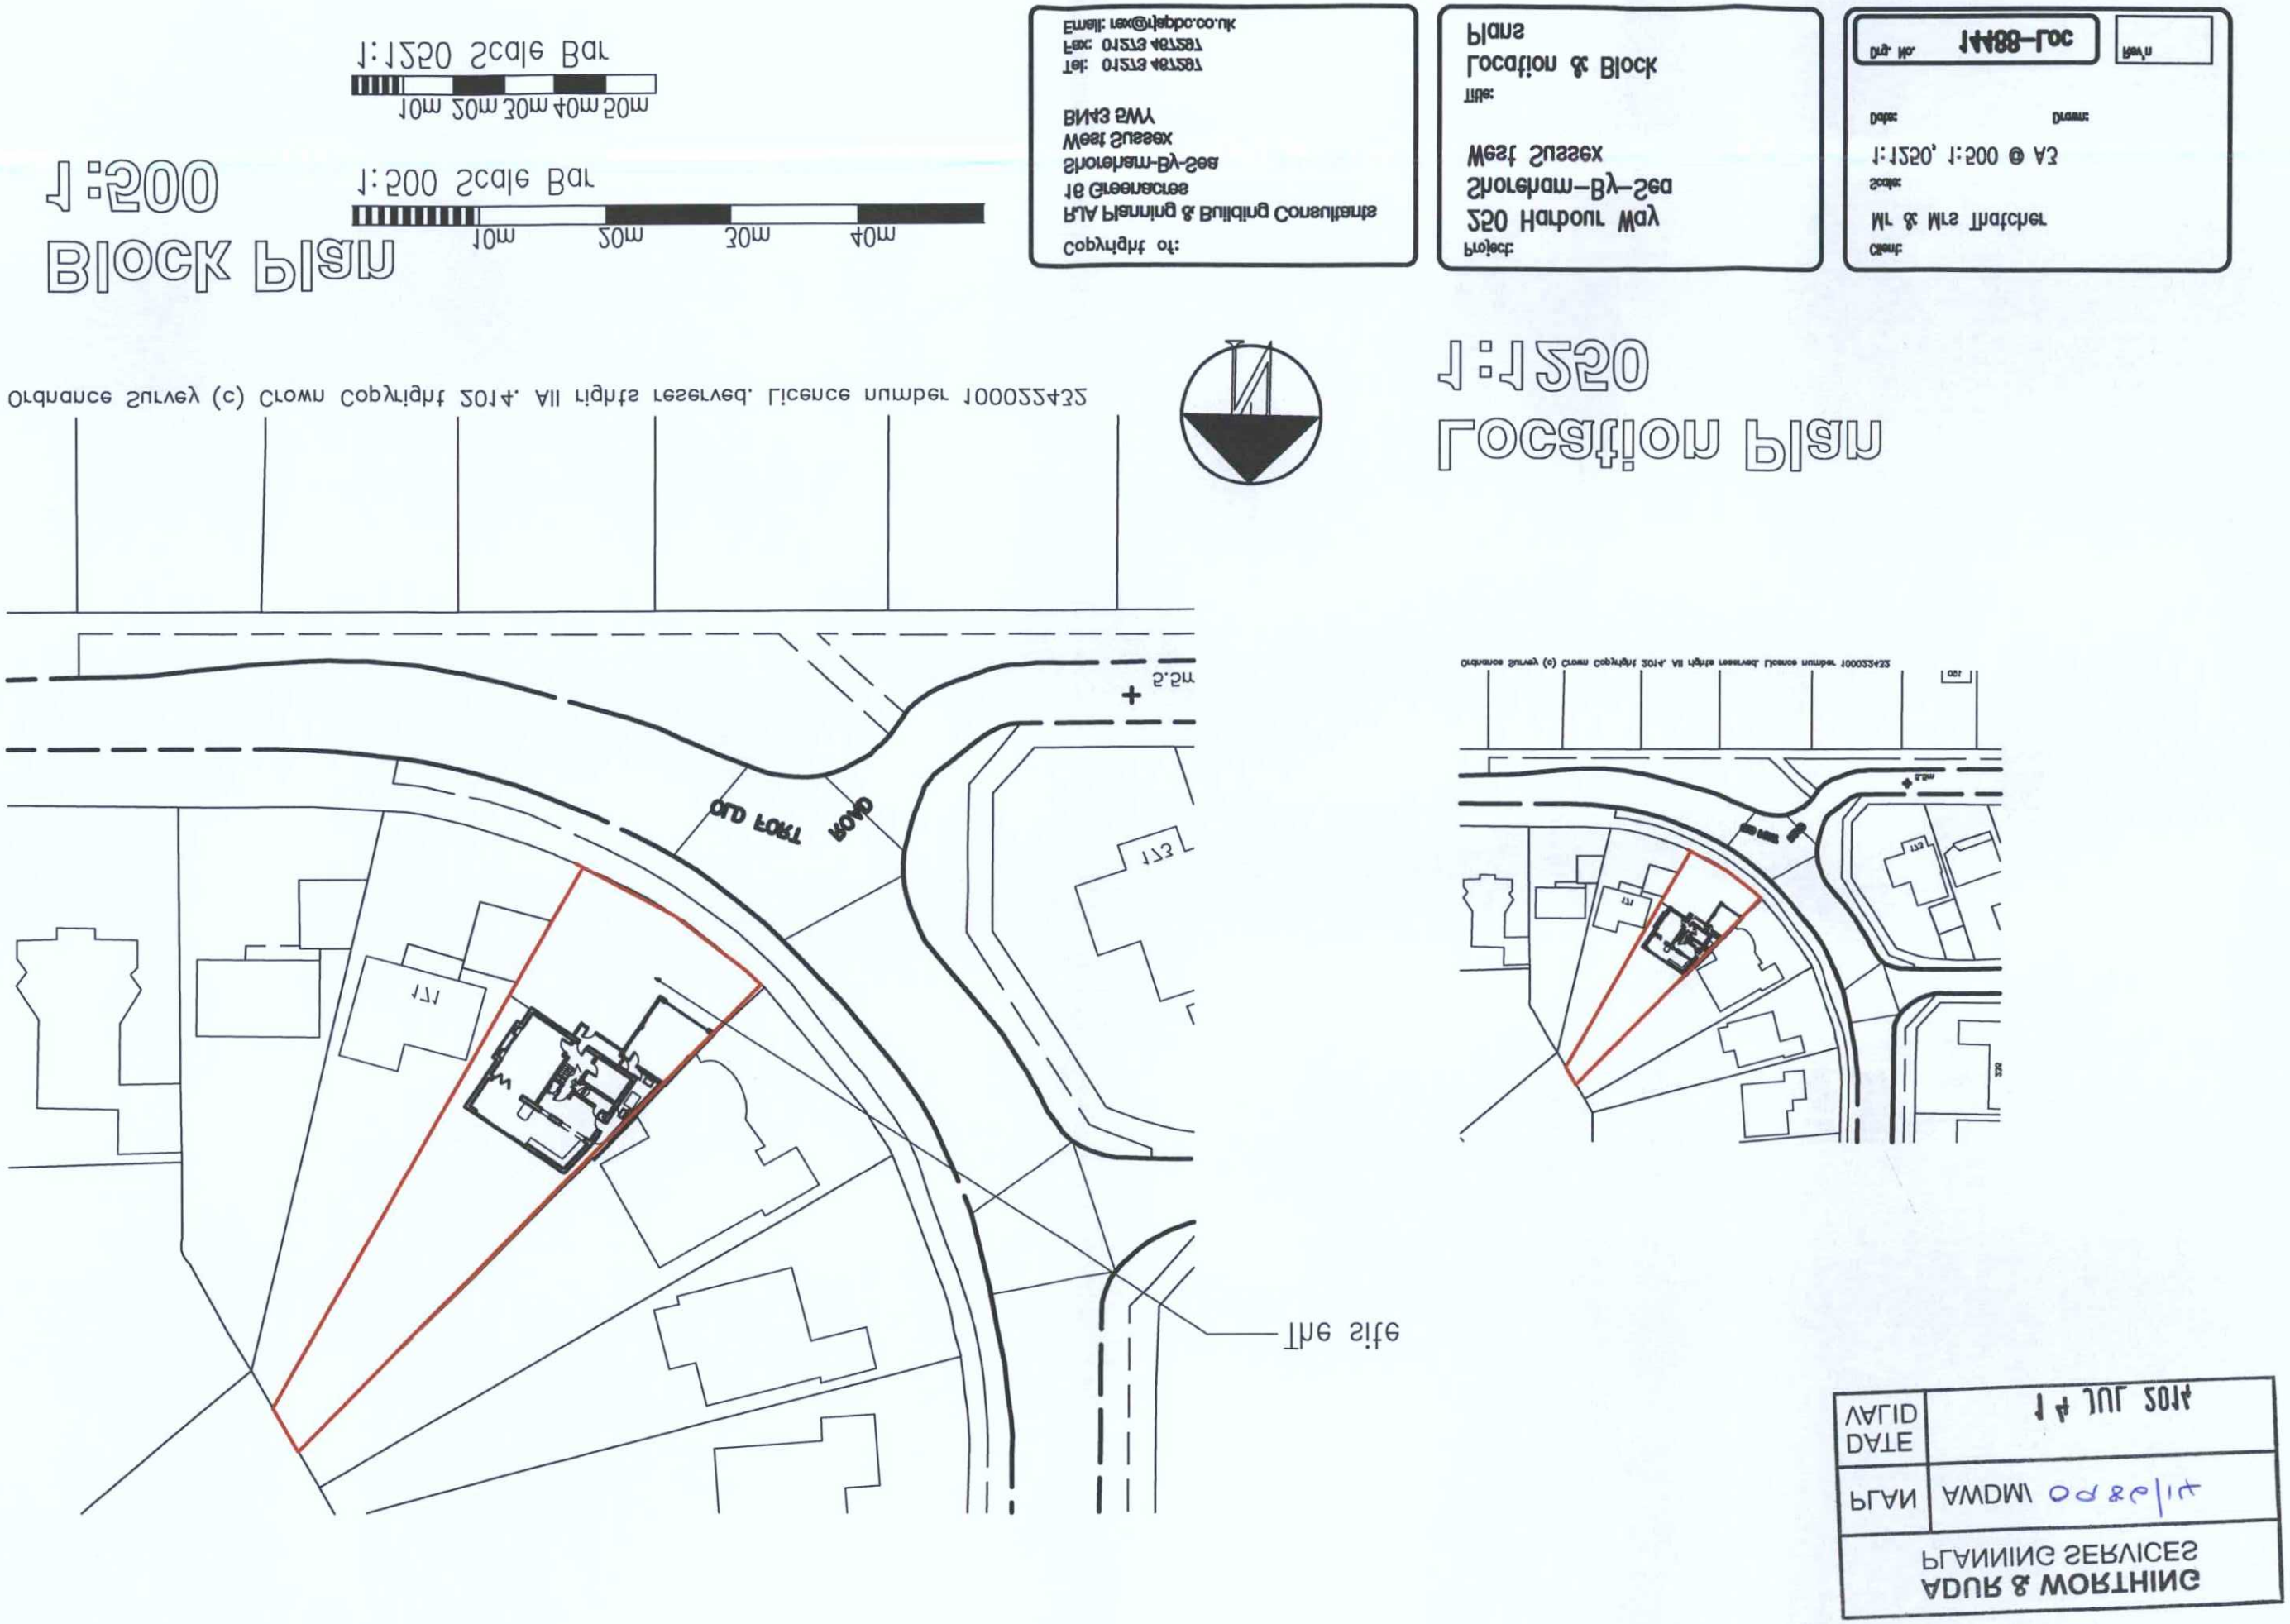

Ordnance Survey (c) Crown Copyright 2014. All rights reserved. Licence number 100022432
1:1250
Location Plan
1:500
Block Plan
1:500 Scale Bar
10m 20m 30m 40m
1:1250 Scale Bar
10m 20m 30m 40m 50m
Copyright of:
RJA Planning & Building Consultants
16 Greenacres
Shoreham-By-Sea
West Sussex
BN43 5WY
Tel: 01273 487297
Fax: 01273 487297
Email: rex@rjapdc.co.uk
Project:
250 Harbour Way
Shoreham-By-Sea
West Sussex
Title:
Location & Block
Plans
Client:
Mr & Mrs Thatcher
Scale:
1:1250, 1:500 @ A3
Date:
Drawn:
Drg. No. 14488-Loc
Rev'n
The site
OLD FORT ROAD
ADUR & WORTHING
PLANNING SERVICES
PLAN
AWDM/ 0 0 8 9/14
DATE
VALID
14 JUL 2014