DO NOT SCALE FROM THIS DRAWING


1m 2m 3m 4m 5m 6m 7m 8m 9m 10m
1:50 Scale Bar

1m 2m 3m 4m 5m 6m 7m 8m 9m 10m
1:100 Scale Bar

ADUR & WORTHING PLANNING SERVICES	
PLAN	AWDM/ 0985/14
DATE VALID	14 JUL 2014




South Elevation

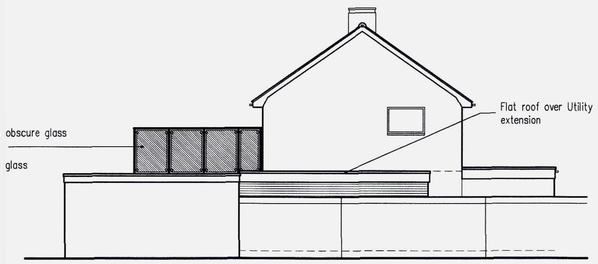


East Elevation



North Elevation

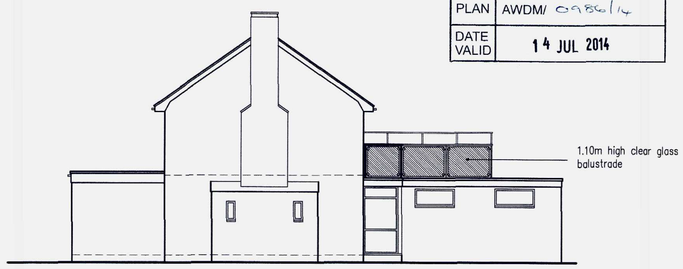

West Elevation

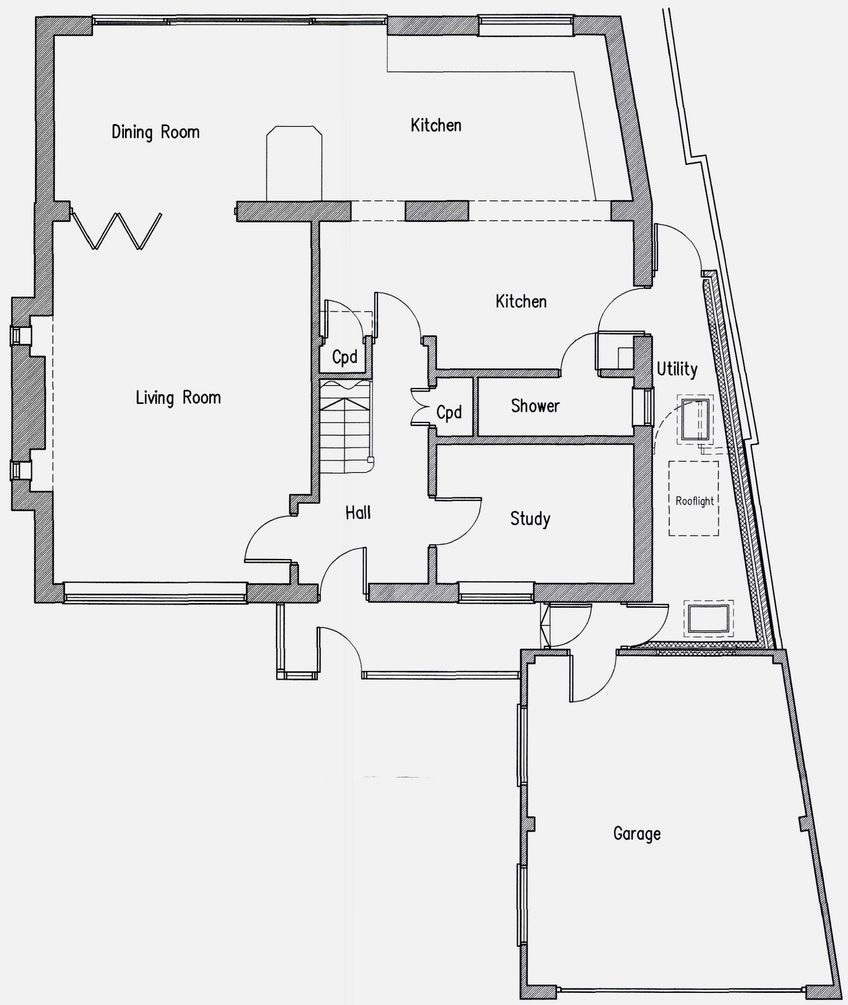

Ground Floor Plan



First Floor Plan

A	30.06.14	Balcony amended

Proposed Single Storey Side Extension & Balcony At: 250 Habour Way, Shoreham-By-Sea, West Sussex

rja Planning & Building Consultants Ltd.
16 Greenacres
Shoreham-By-Sea
West Sussex
BN43 5WY
t/f: 01273 467297 mob: 07971 375739
e: rex@rjapbc.co.uk web: www.rjapbc.co.uk

Chartered Institute of Architectural Technologists

PROJECT: 250 Harbour Way, Shoreham-By-Sea, West Sussex			
DRAWING TITLE: Proposed Floor Plans & Elevations			
CLIENT: Mr & Mrs G Thatcher	DWG NO: 14488-01	REVISION: A	
SCALE: 1:50, 1:100 @ A1	DATE: 02.06.14	DRAWN: rex	