


South Elevation




East Elevation




West Elevation

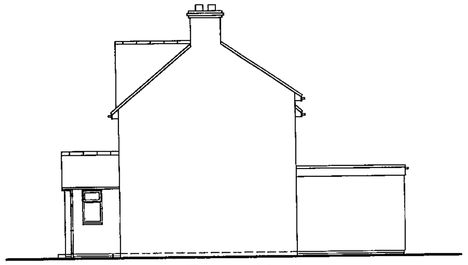


North Elevation

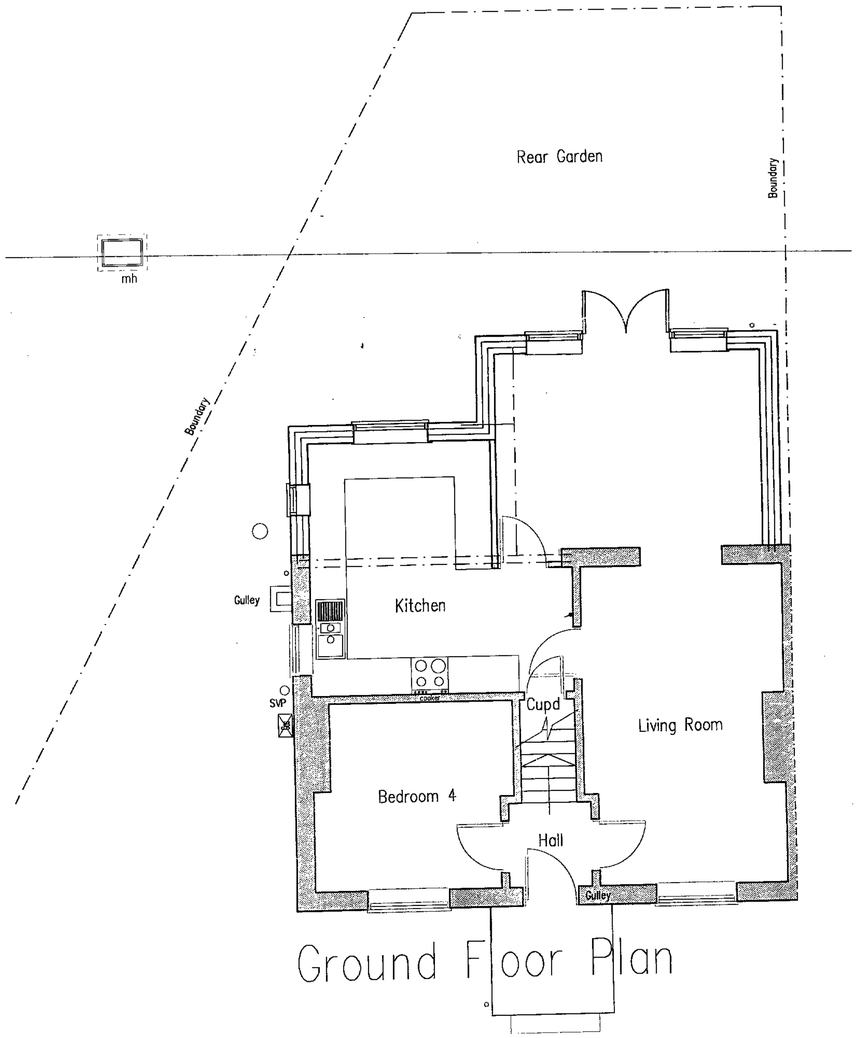

Ground Floor Plan

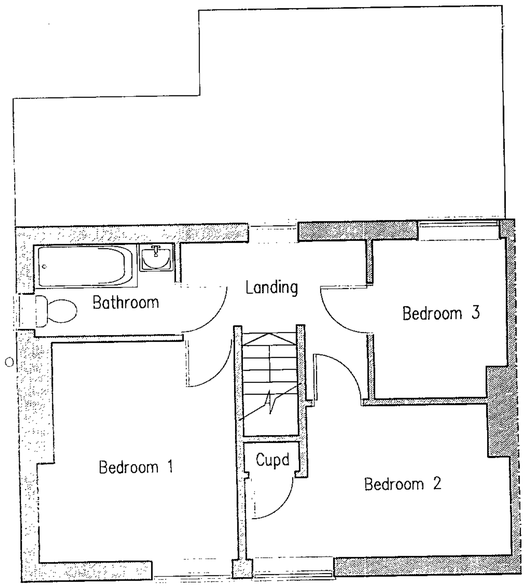

First Floor Plan

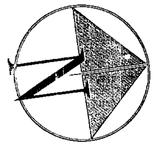

Project:
Rear First Floor Extension At:
17 Corbyn Crescent
Shoreham By Sea
West Sussex
BN43 6PQ

Title:
PLAN No. A0036116
DATE 14 SEP 2009
Plans & Elevations As Existing

Client: Mr & Mrs P. Keywood

Scale: 1:100 1:50

Date: 26.8.09 Drawn: BJW

DRAWING NO. 01 Rev'n

B.J.W
Architectural & Planning Services
15 West Street
Shoreham By Sea
West Sussex
BN43 5WF
Contact : 07856899101