


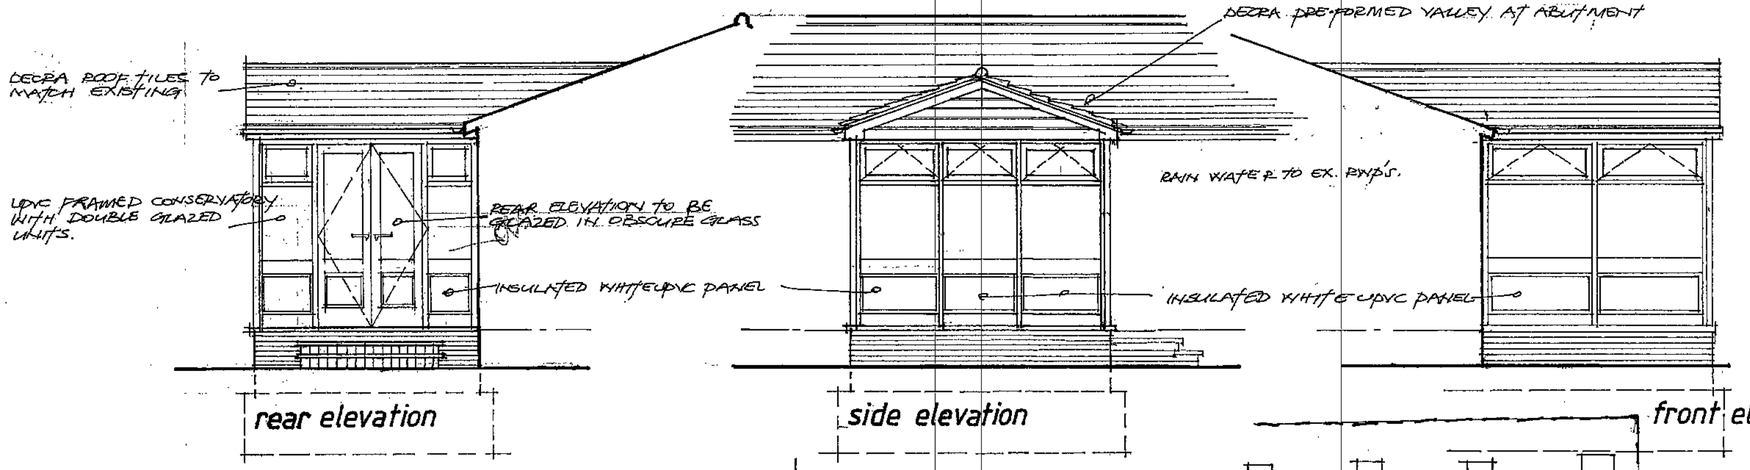


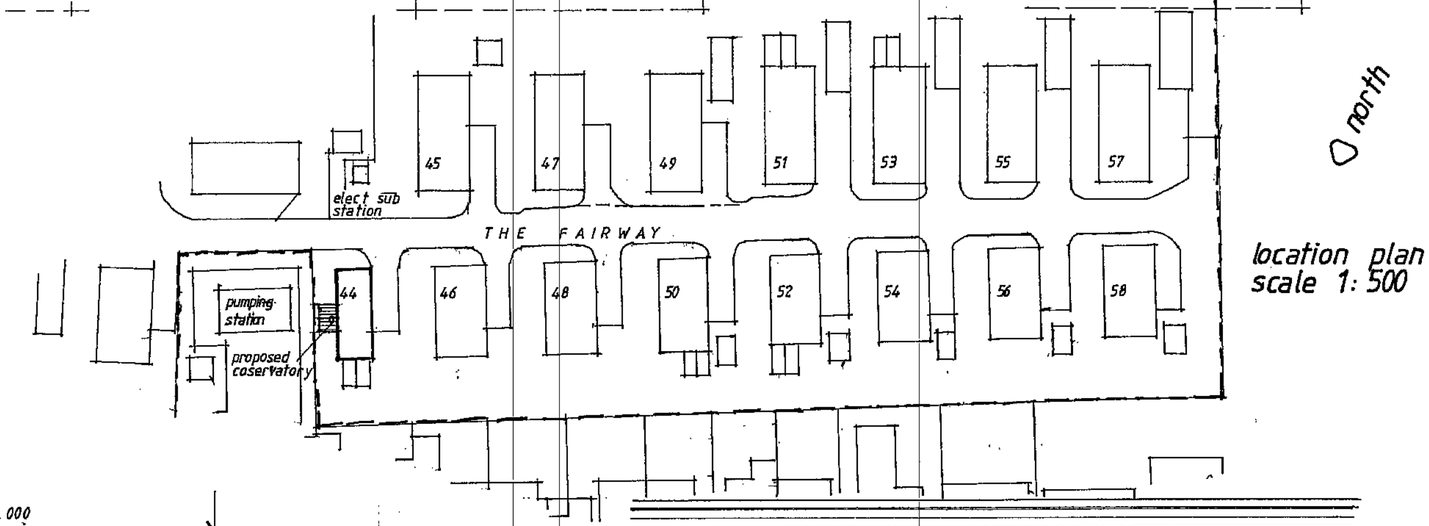

location plan
scale 1: 500

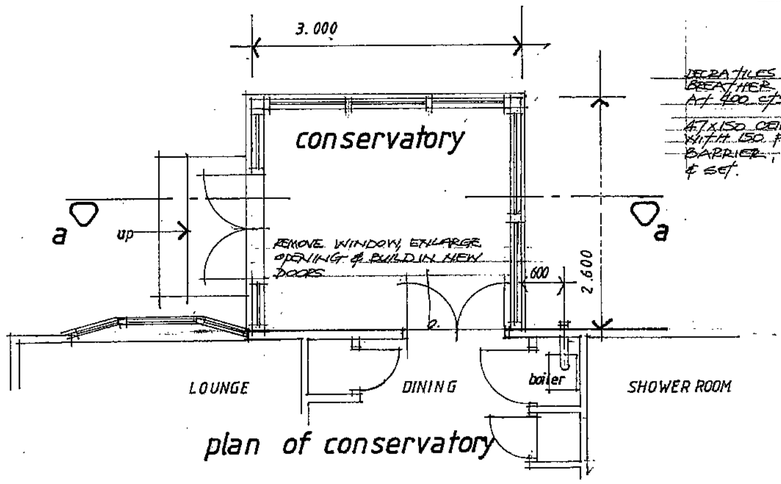

plan of conservatory

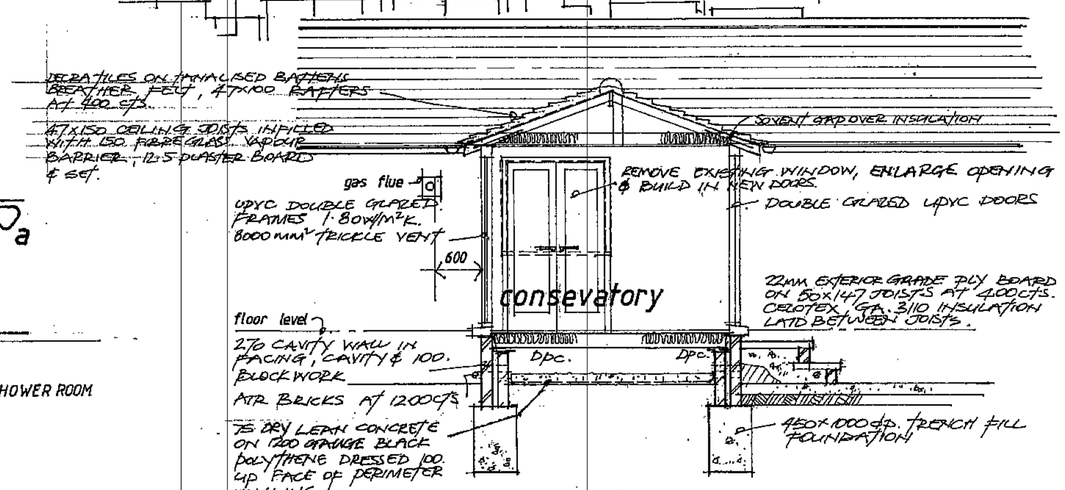

section aa

Approved
17 SEP 2009

44 The Fairway, Willowbrook Park, Lancing, West Sussex.

proposed conservatory for MR / MRS LARKS

Scale: 1:50	Date: SEPTEMBER 2009	Drawn By: JM

John Muitt mias mciob
ARCHITECTURAL CONSULTANT & SURVEYOR

94 Greenacres, Shoreham-By-Sea, West Sussex, BN43 5XL
Tel: 01273 461786

JOB NO: 01
PROJECT NO: 09/12