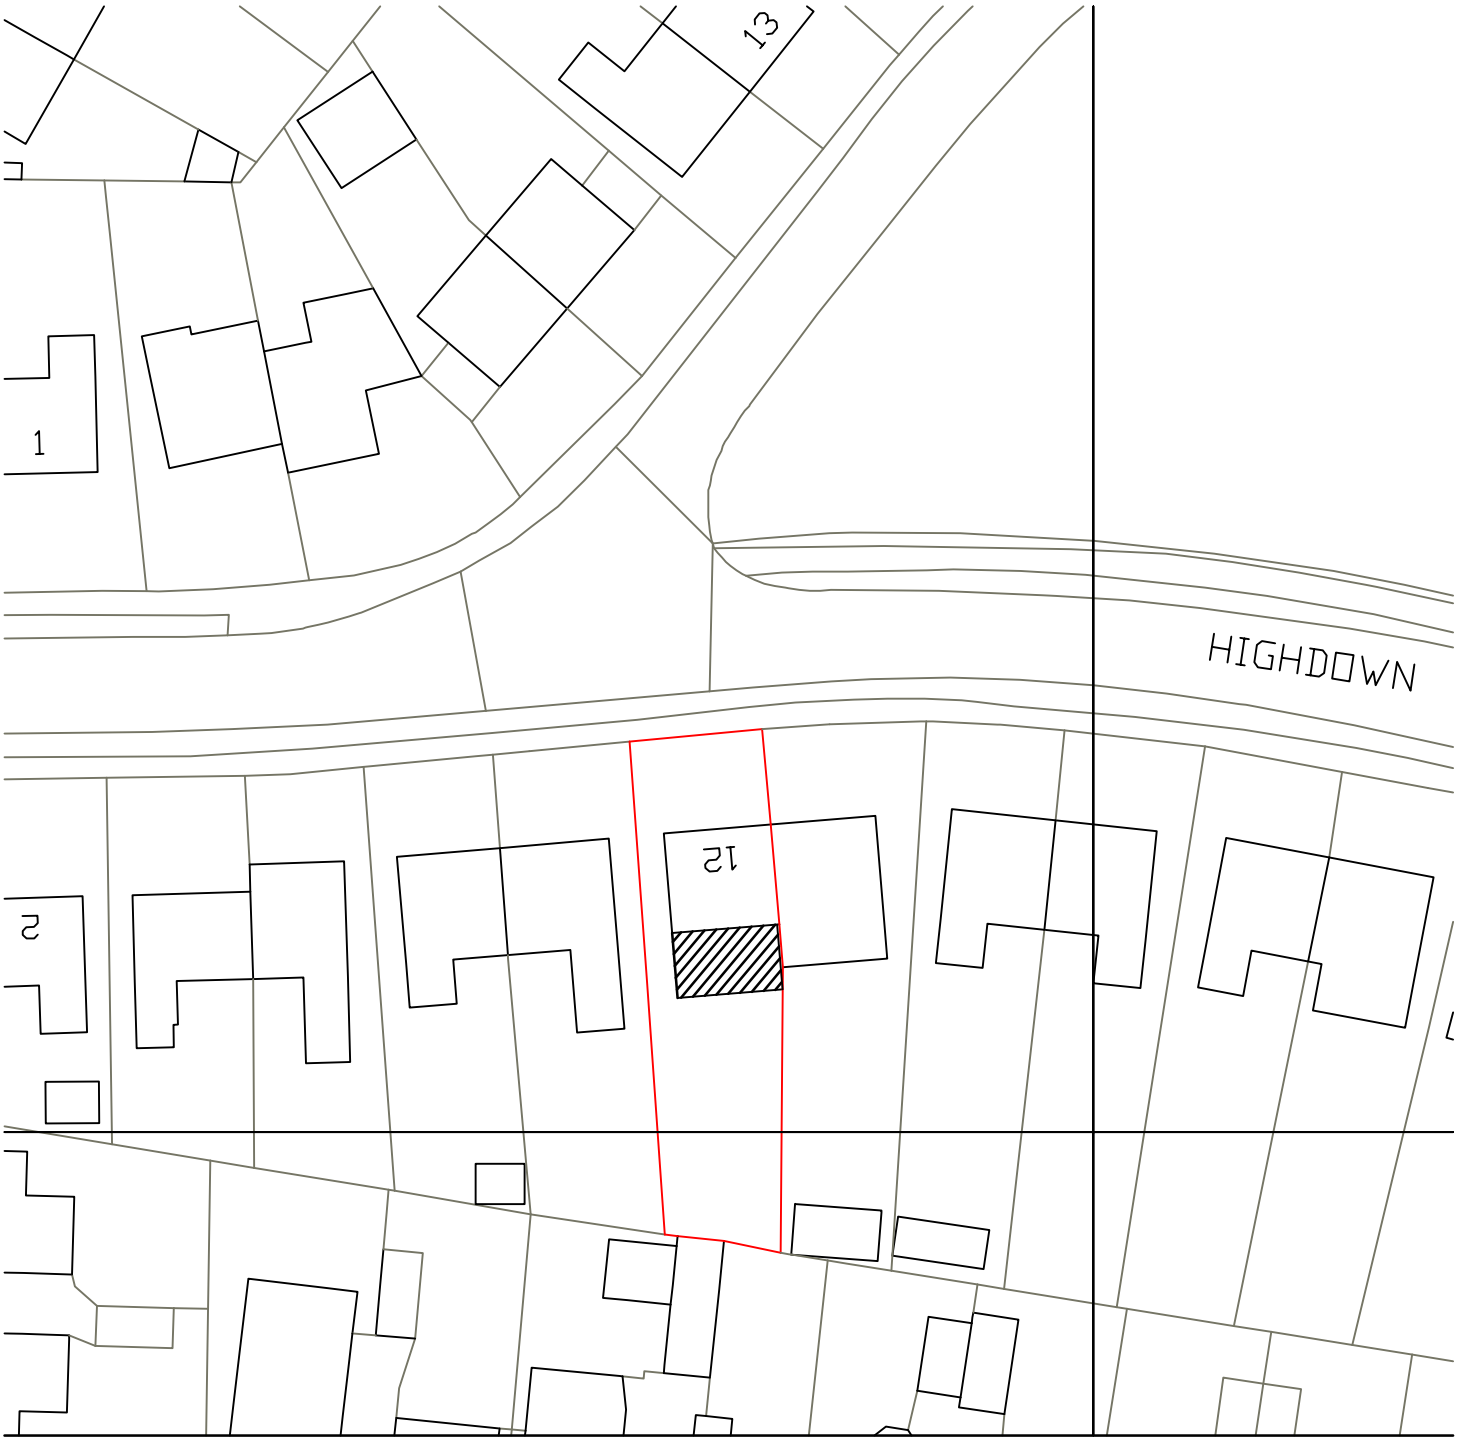


Metres
12 Highdown
Southwick
Block Plan 1:500
A4 Paper